EKBATAN
BALCONY
COMPETITION

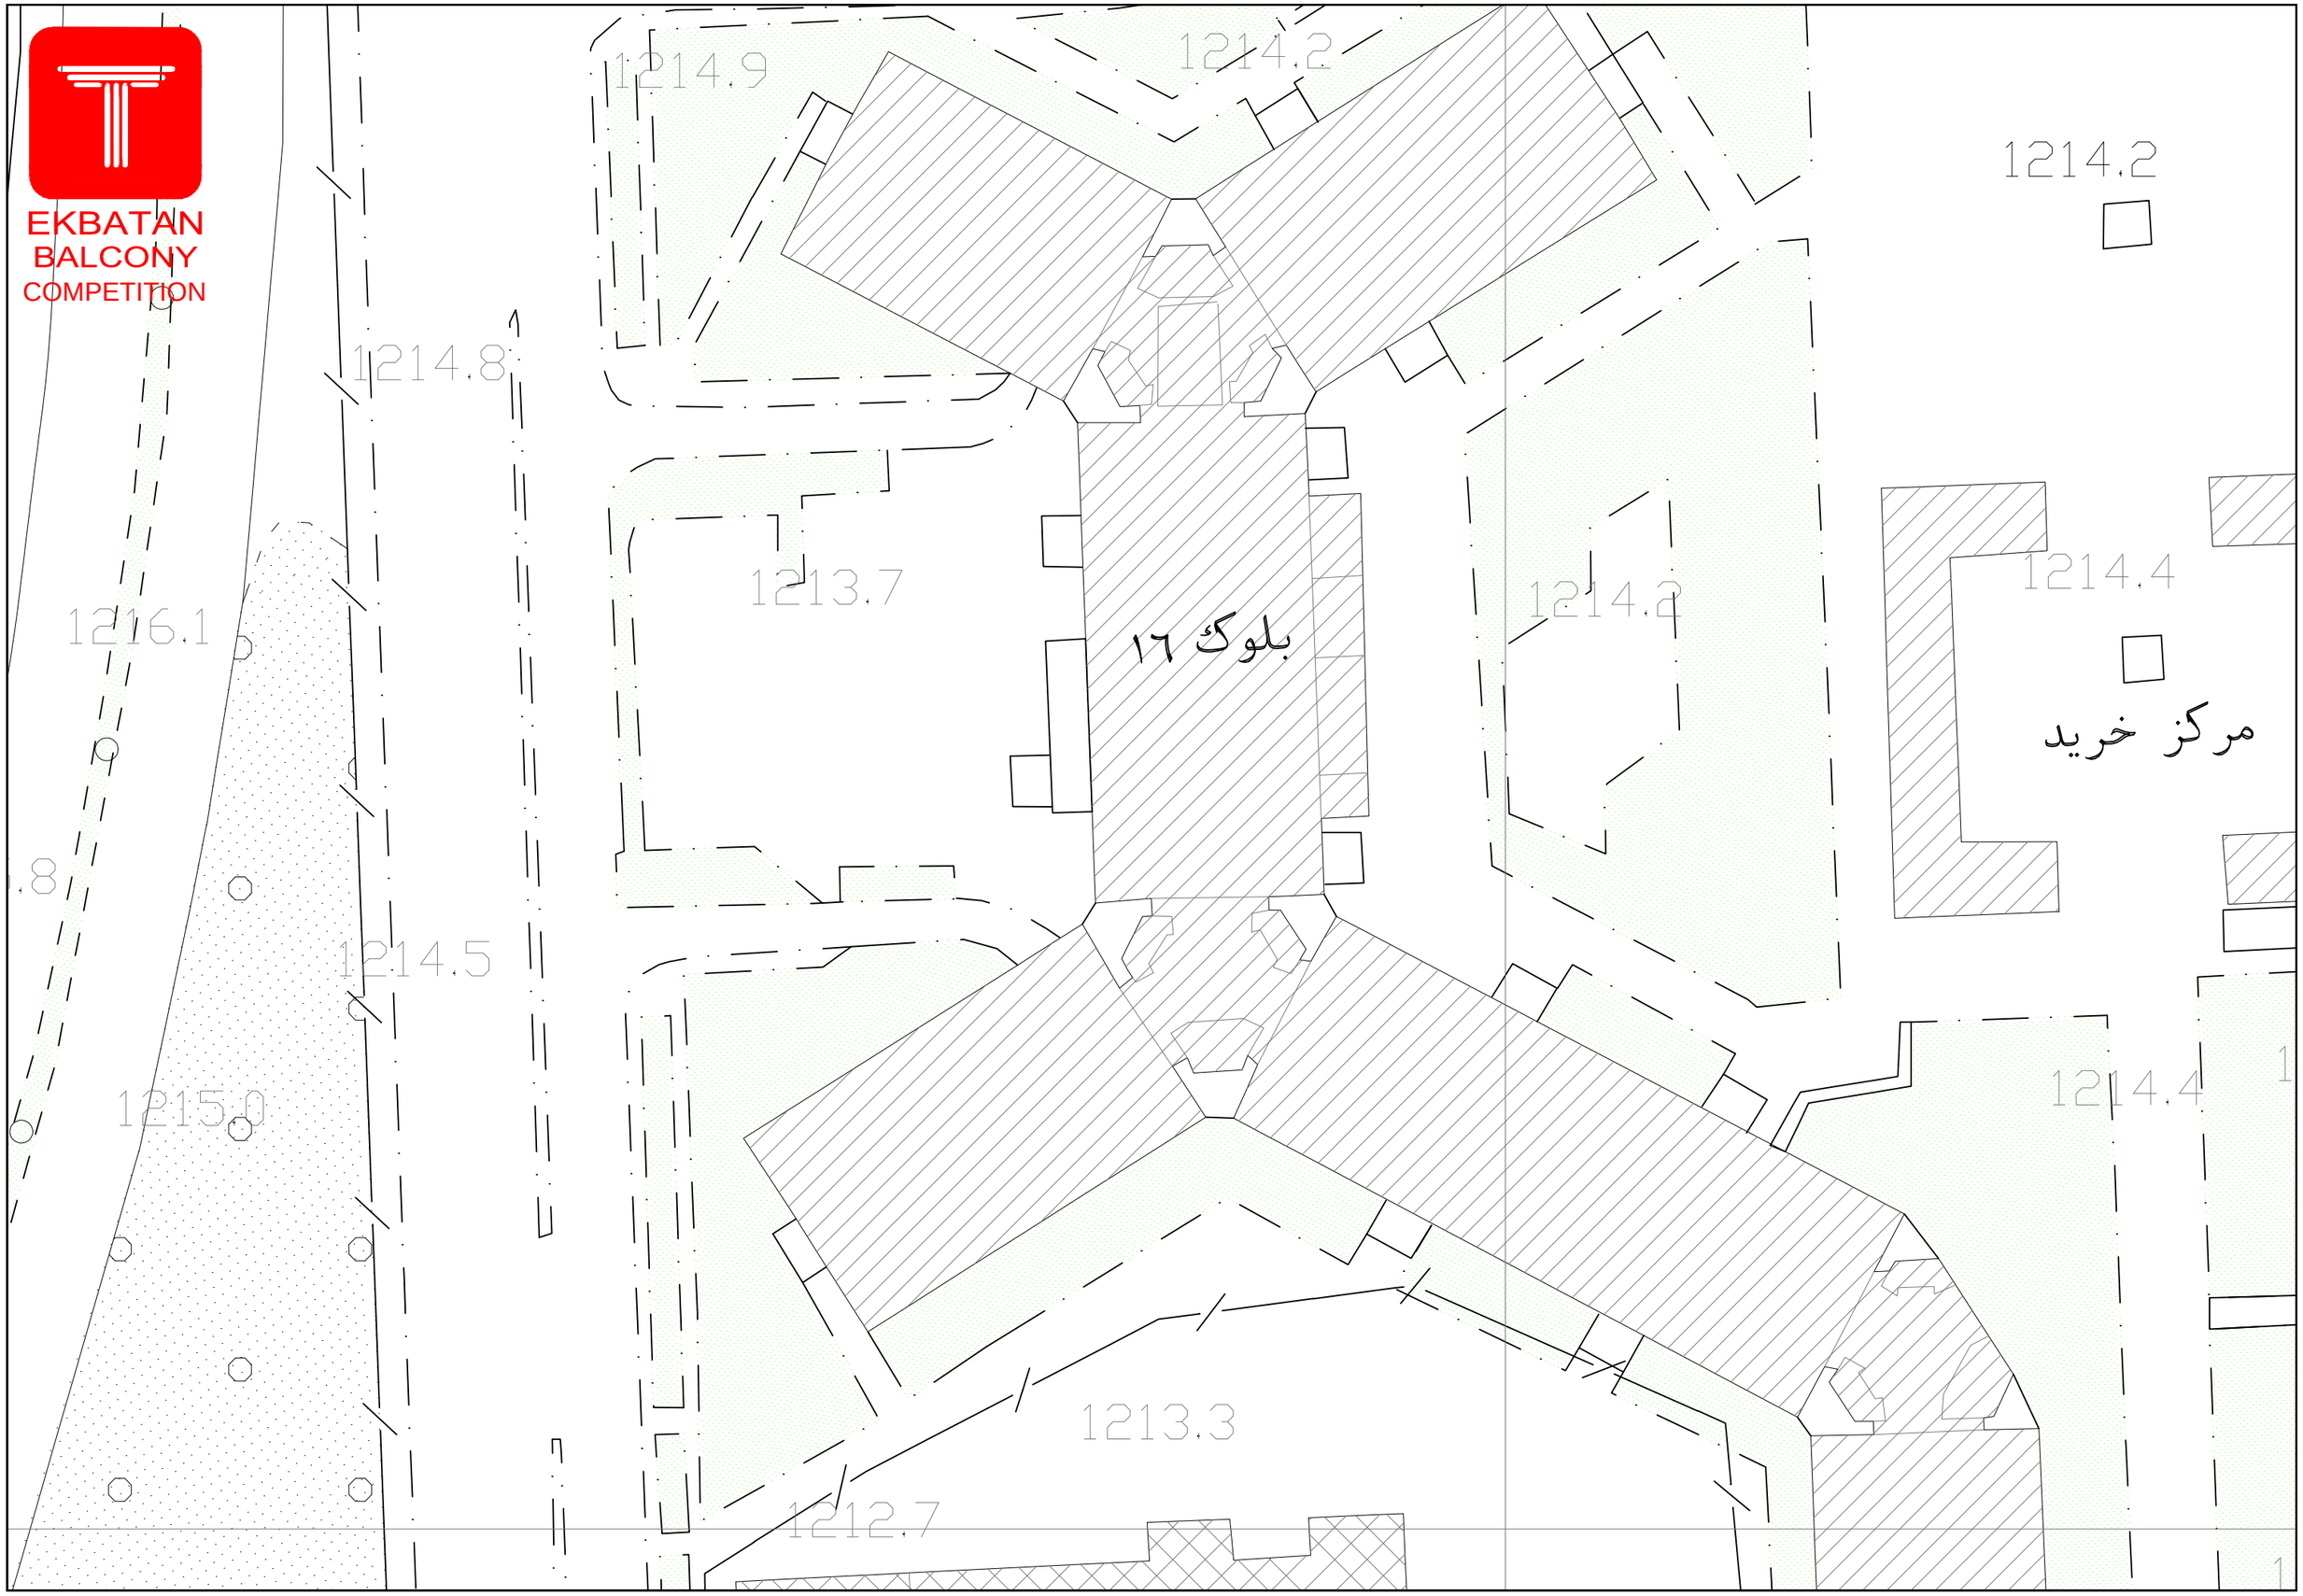

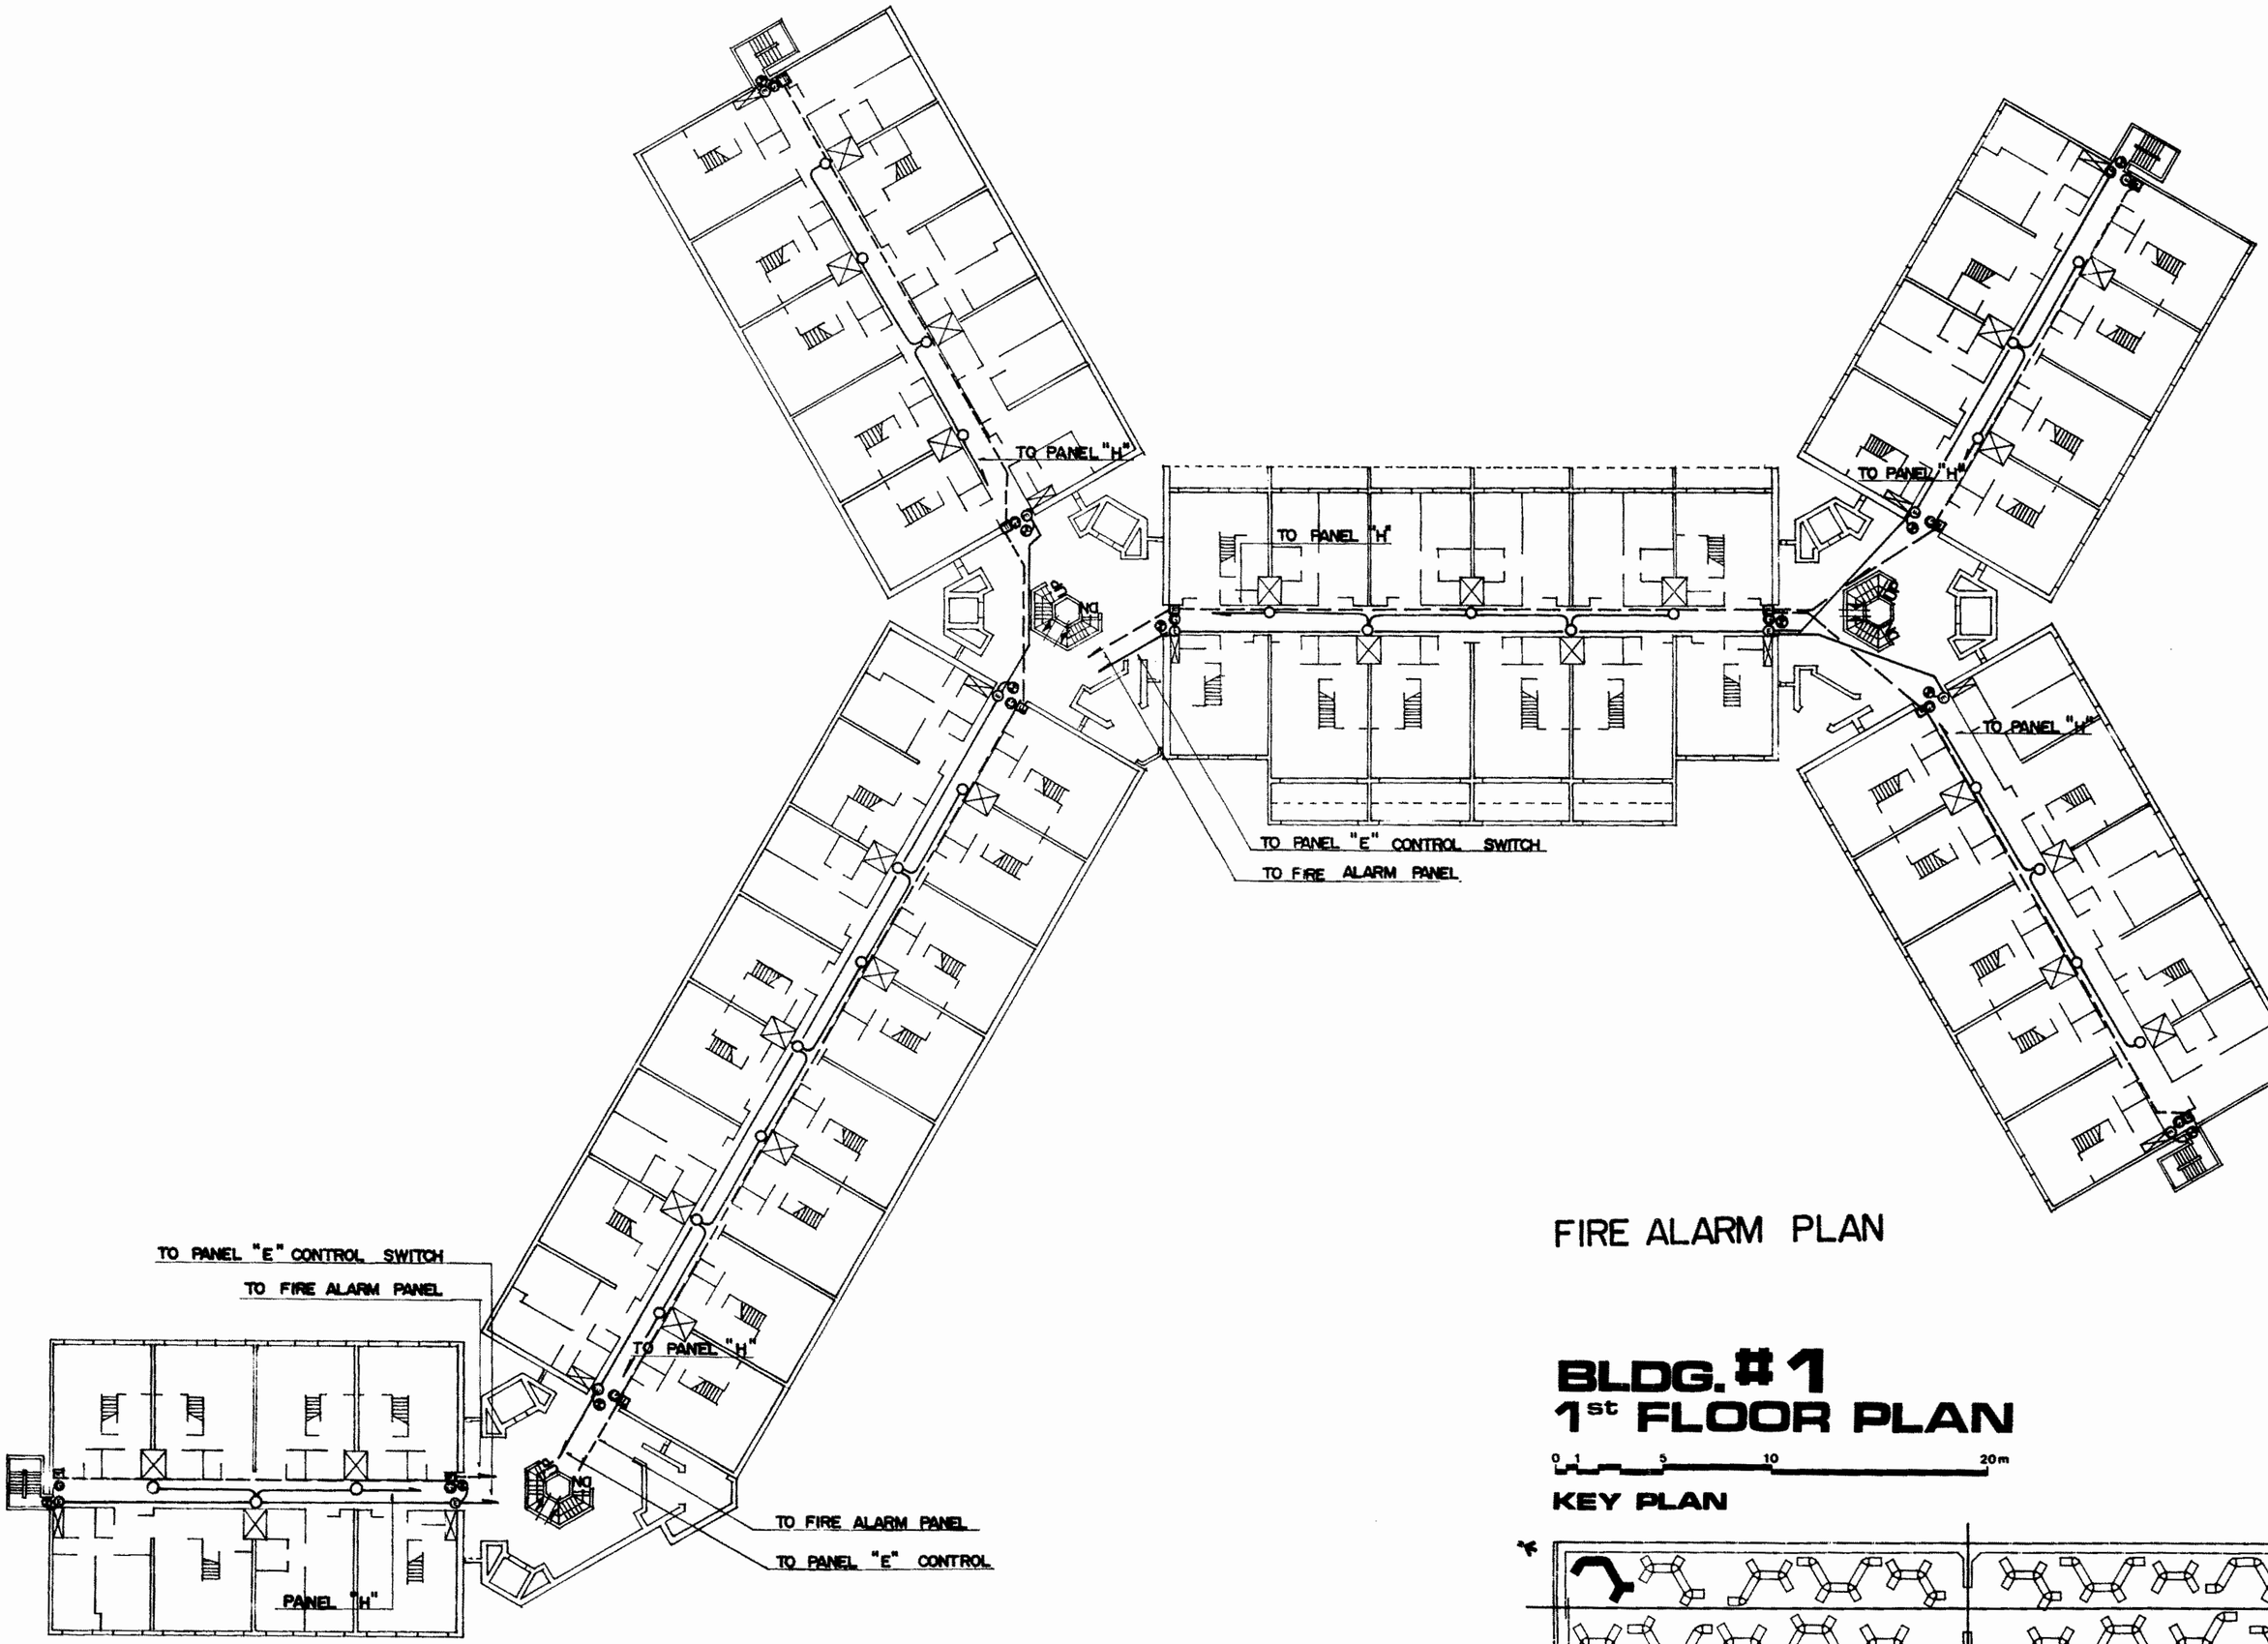

FIRE ALARM PLAN

BLDG. #1
1st FLOOR PLAN

0 1 5 10 20m

KEY PLAN

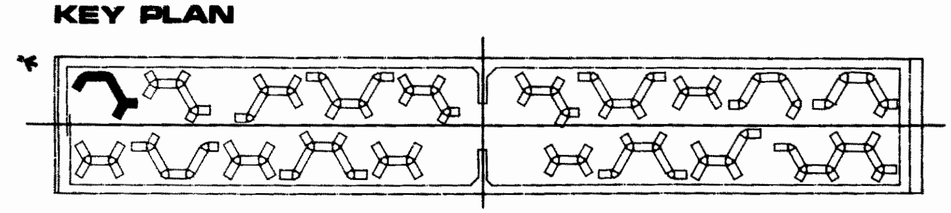

PRELIMINARY DESIGN

EKBATAN '75 TEHRAN 3

LEGEND

- FAN COIL UNIT.
- CONVECTOR UNIT.
- EXHAUST UNIT.
- FIRE HOSE RACK.
- STAND PIPE.

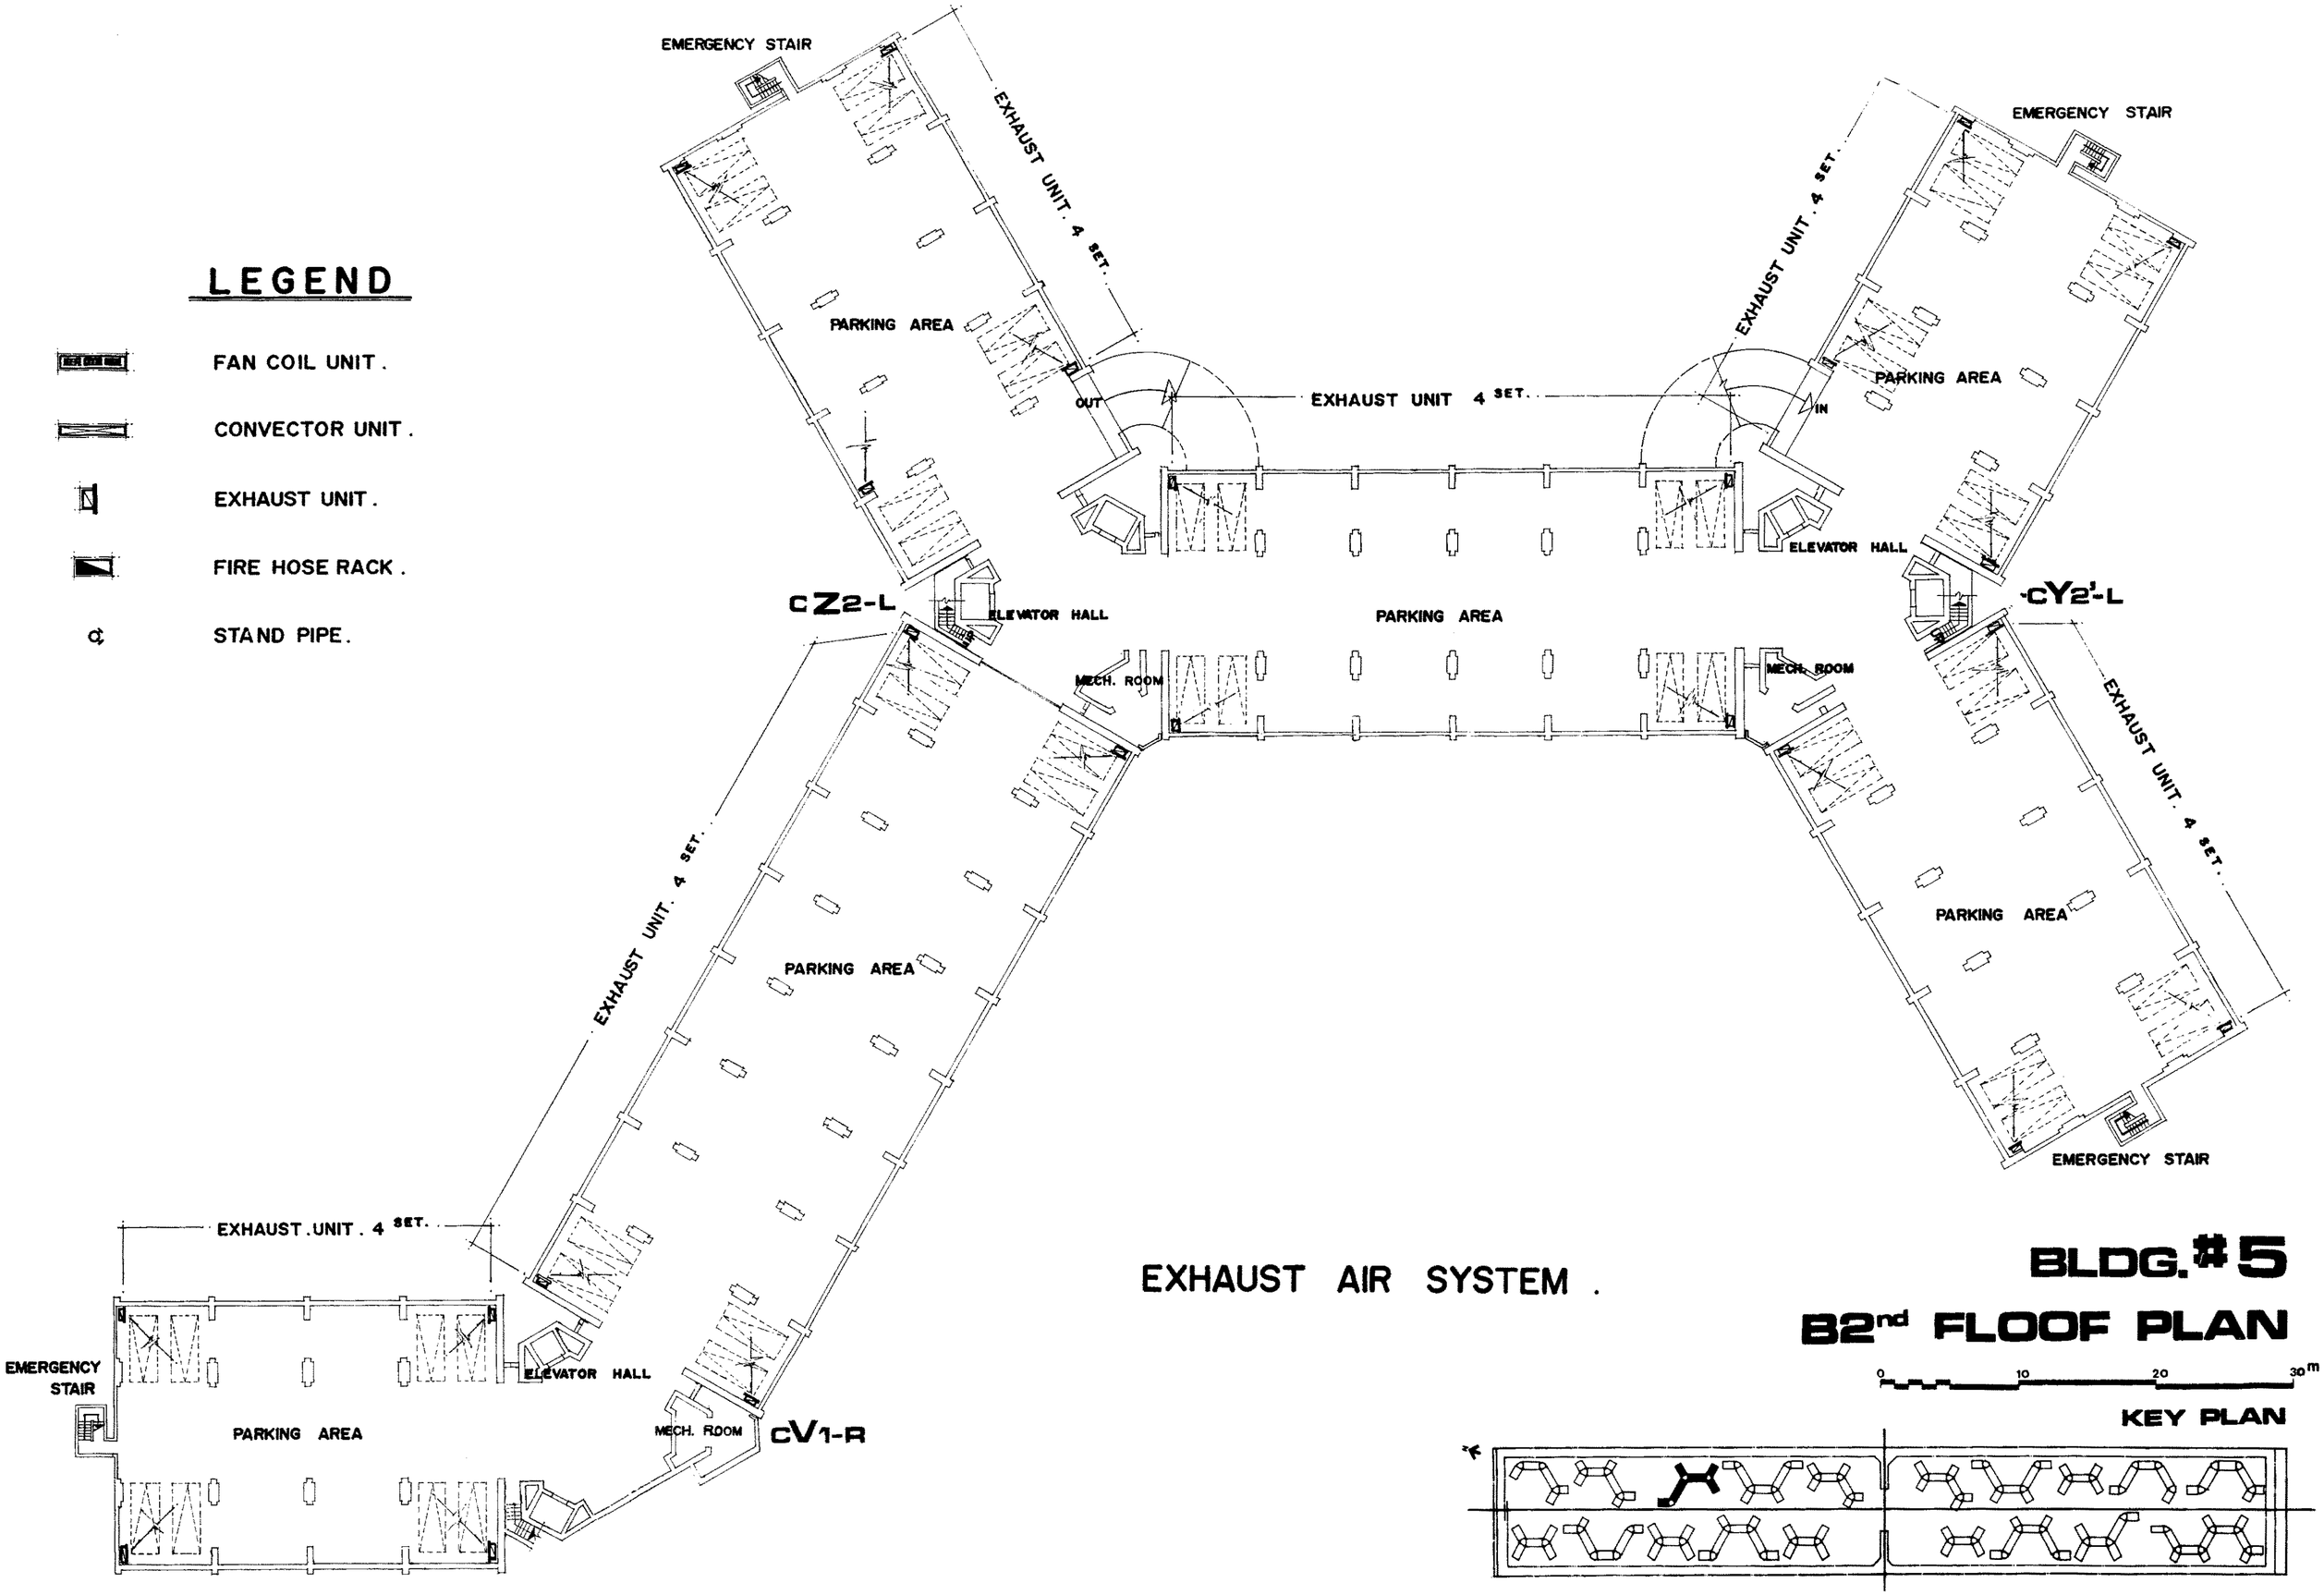

EXHAUST AIR SYSTEM.

BLDG. #5
B2nd FLOOF PLAN

0 10 20 30m

KEY PLAN

PRELIMINARY DESIGN

EKBATAN '75 TEHRAN 3

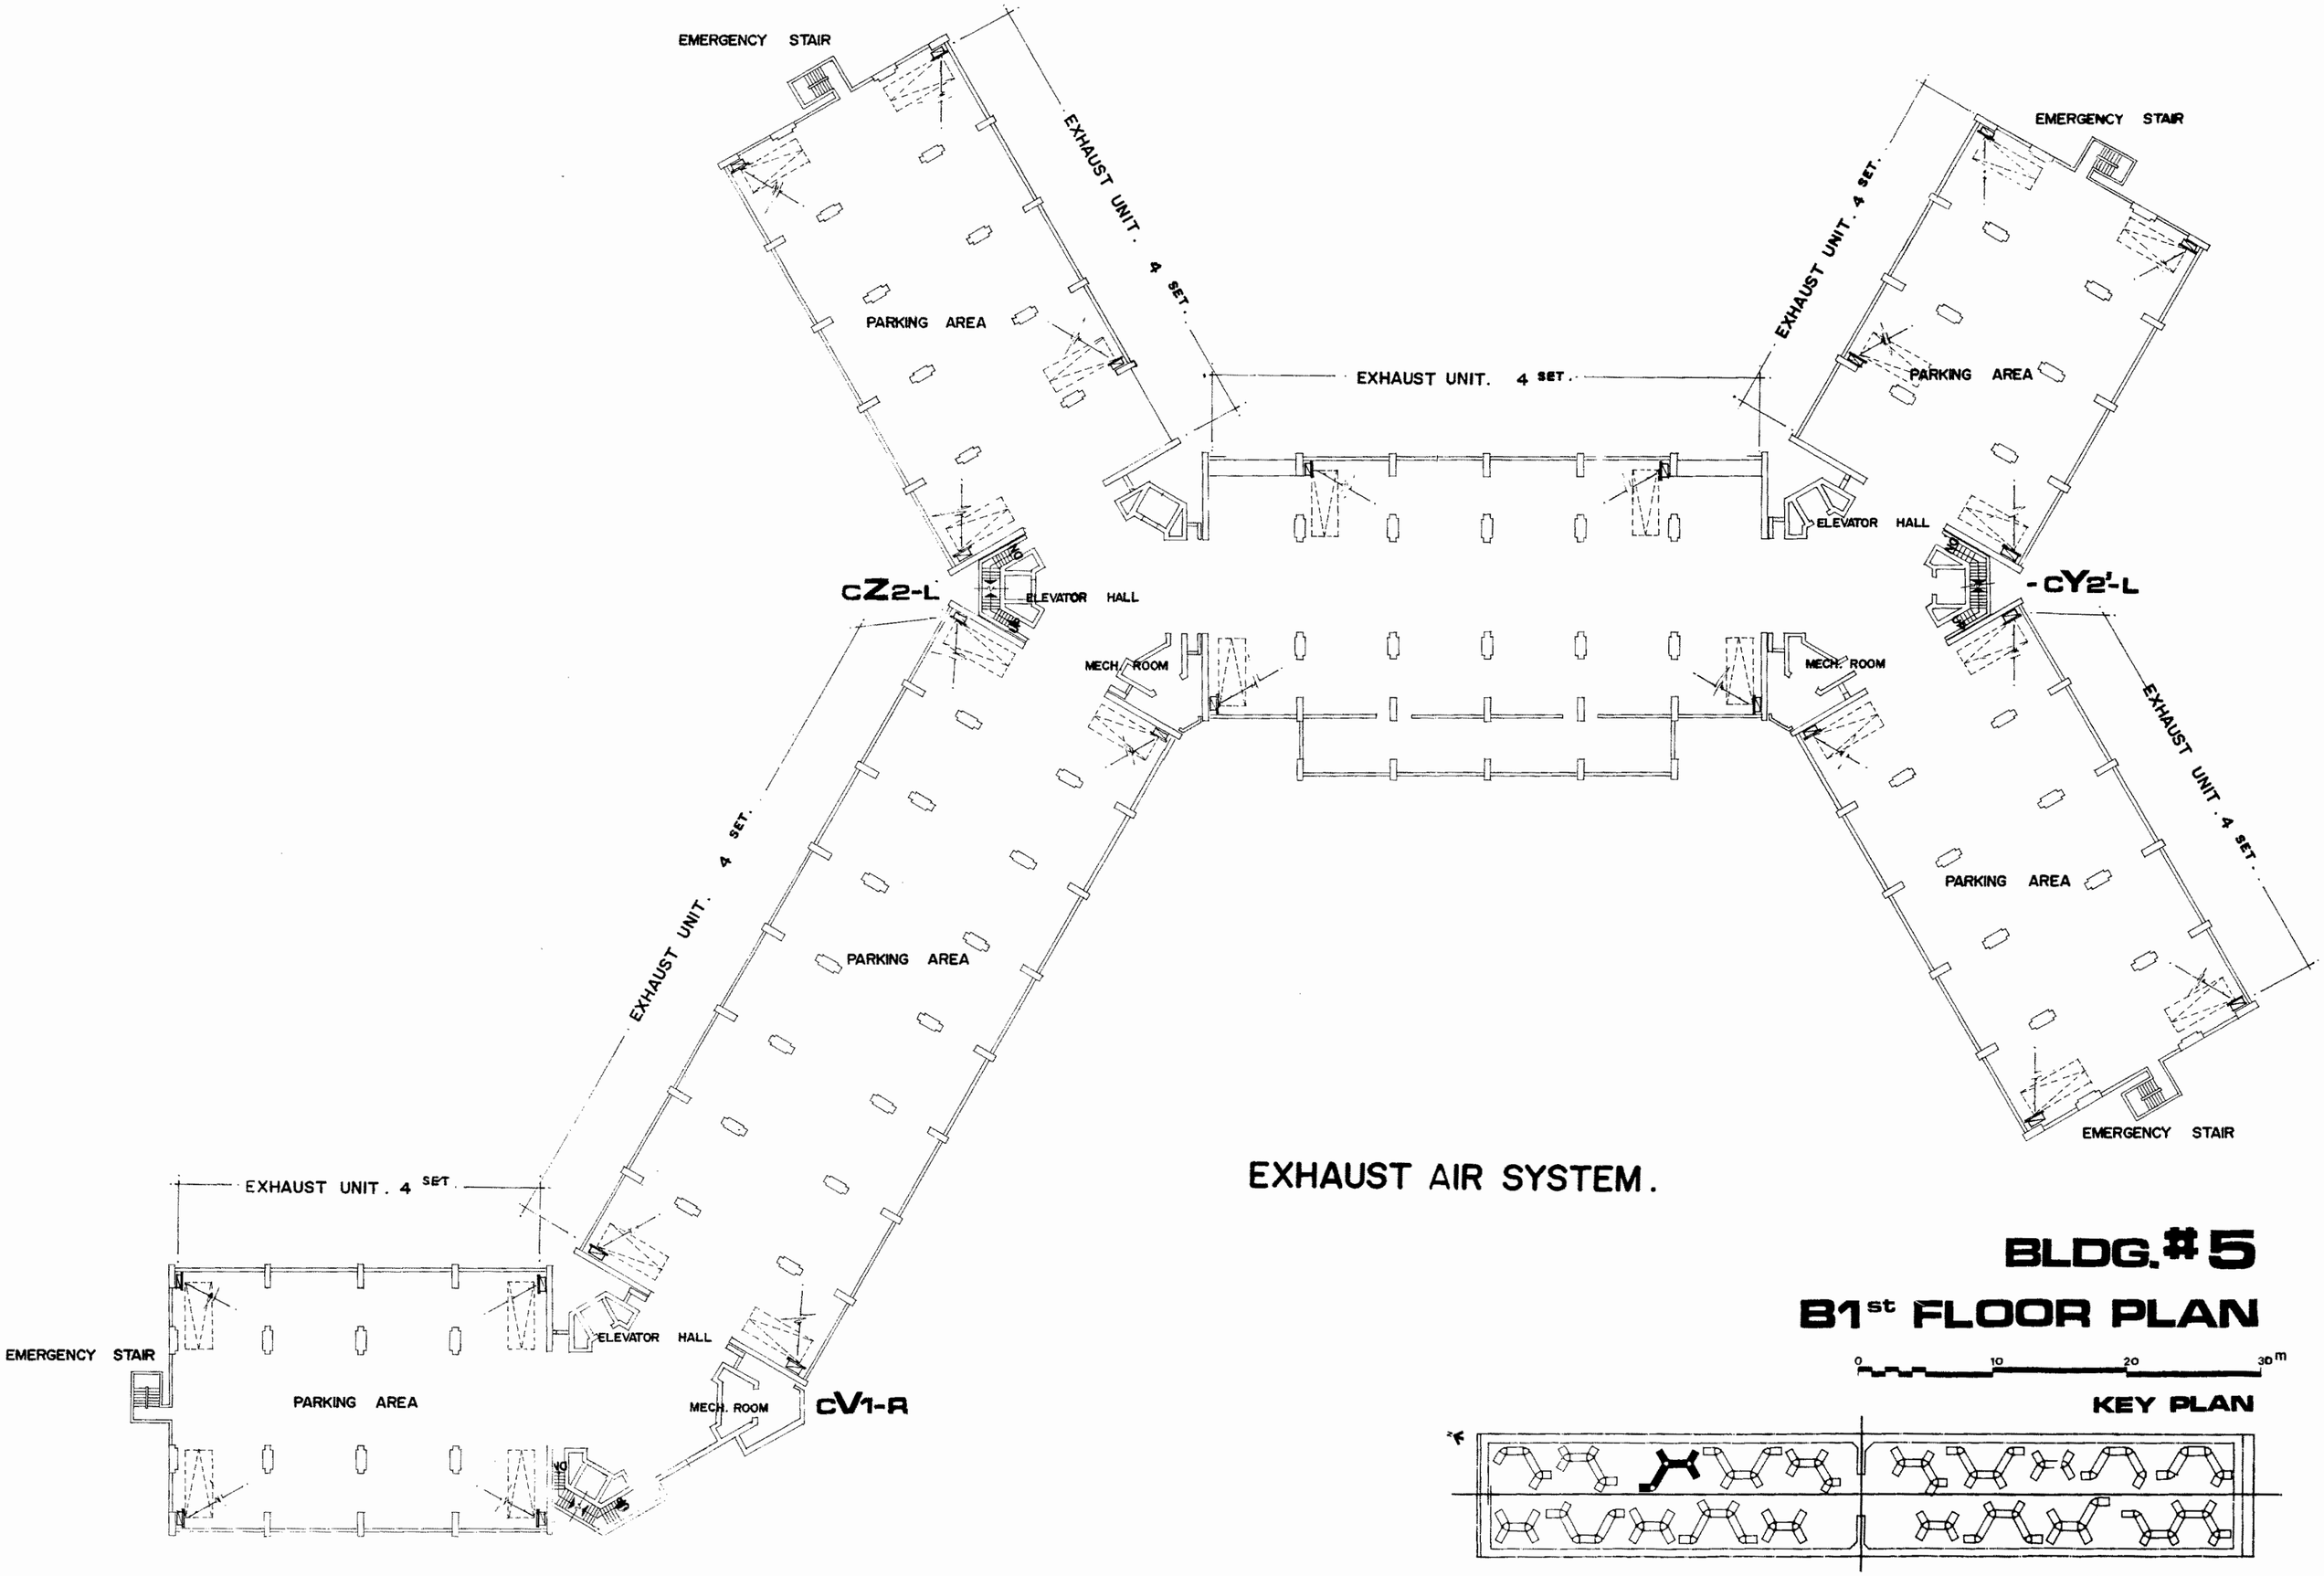

EXHAUST AIR SYSTEM.

BLDG. # 5

B1st FLOOR PLAN

PRELIMINARY DESIGN

EKBATAN '75 TEHRAN 3

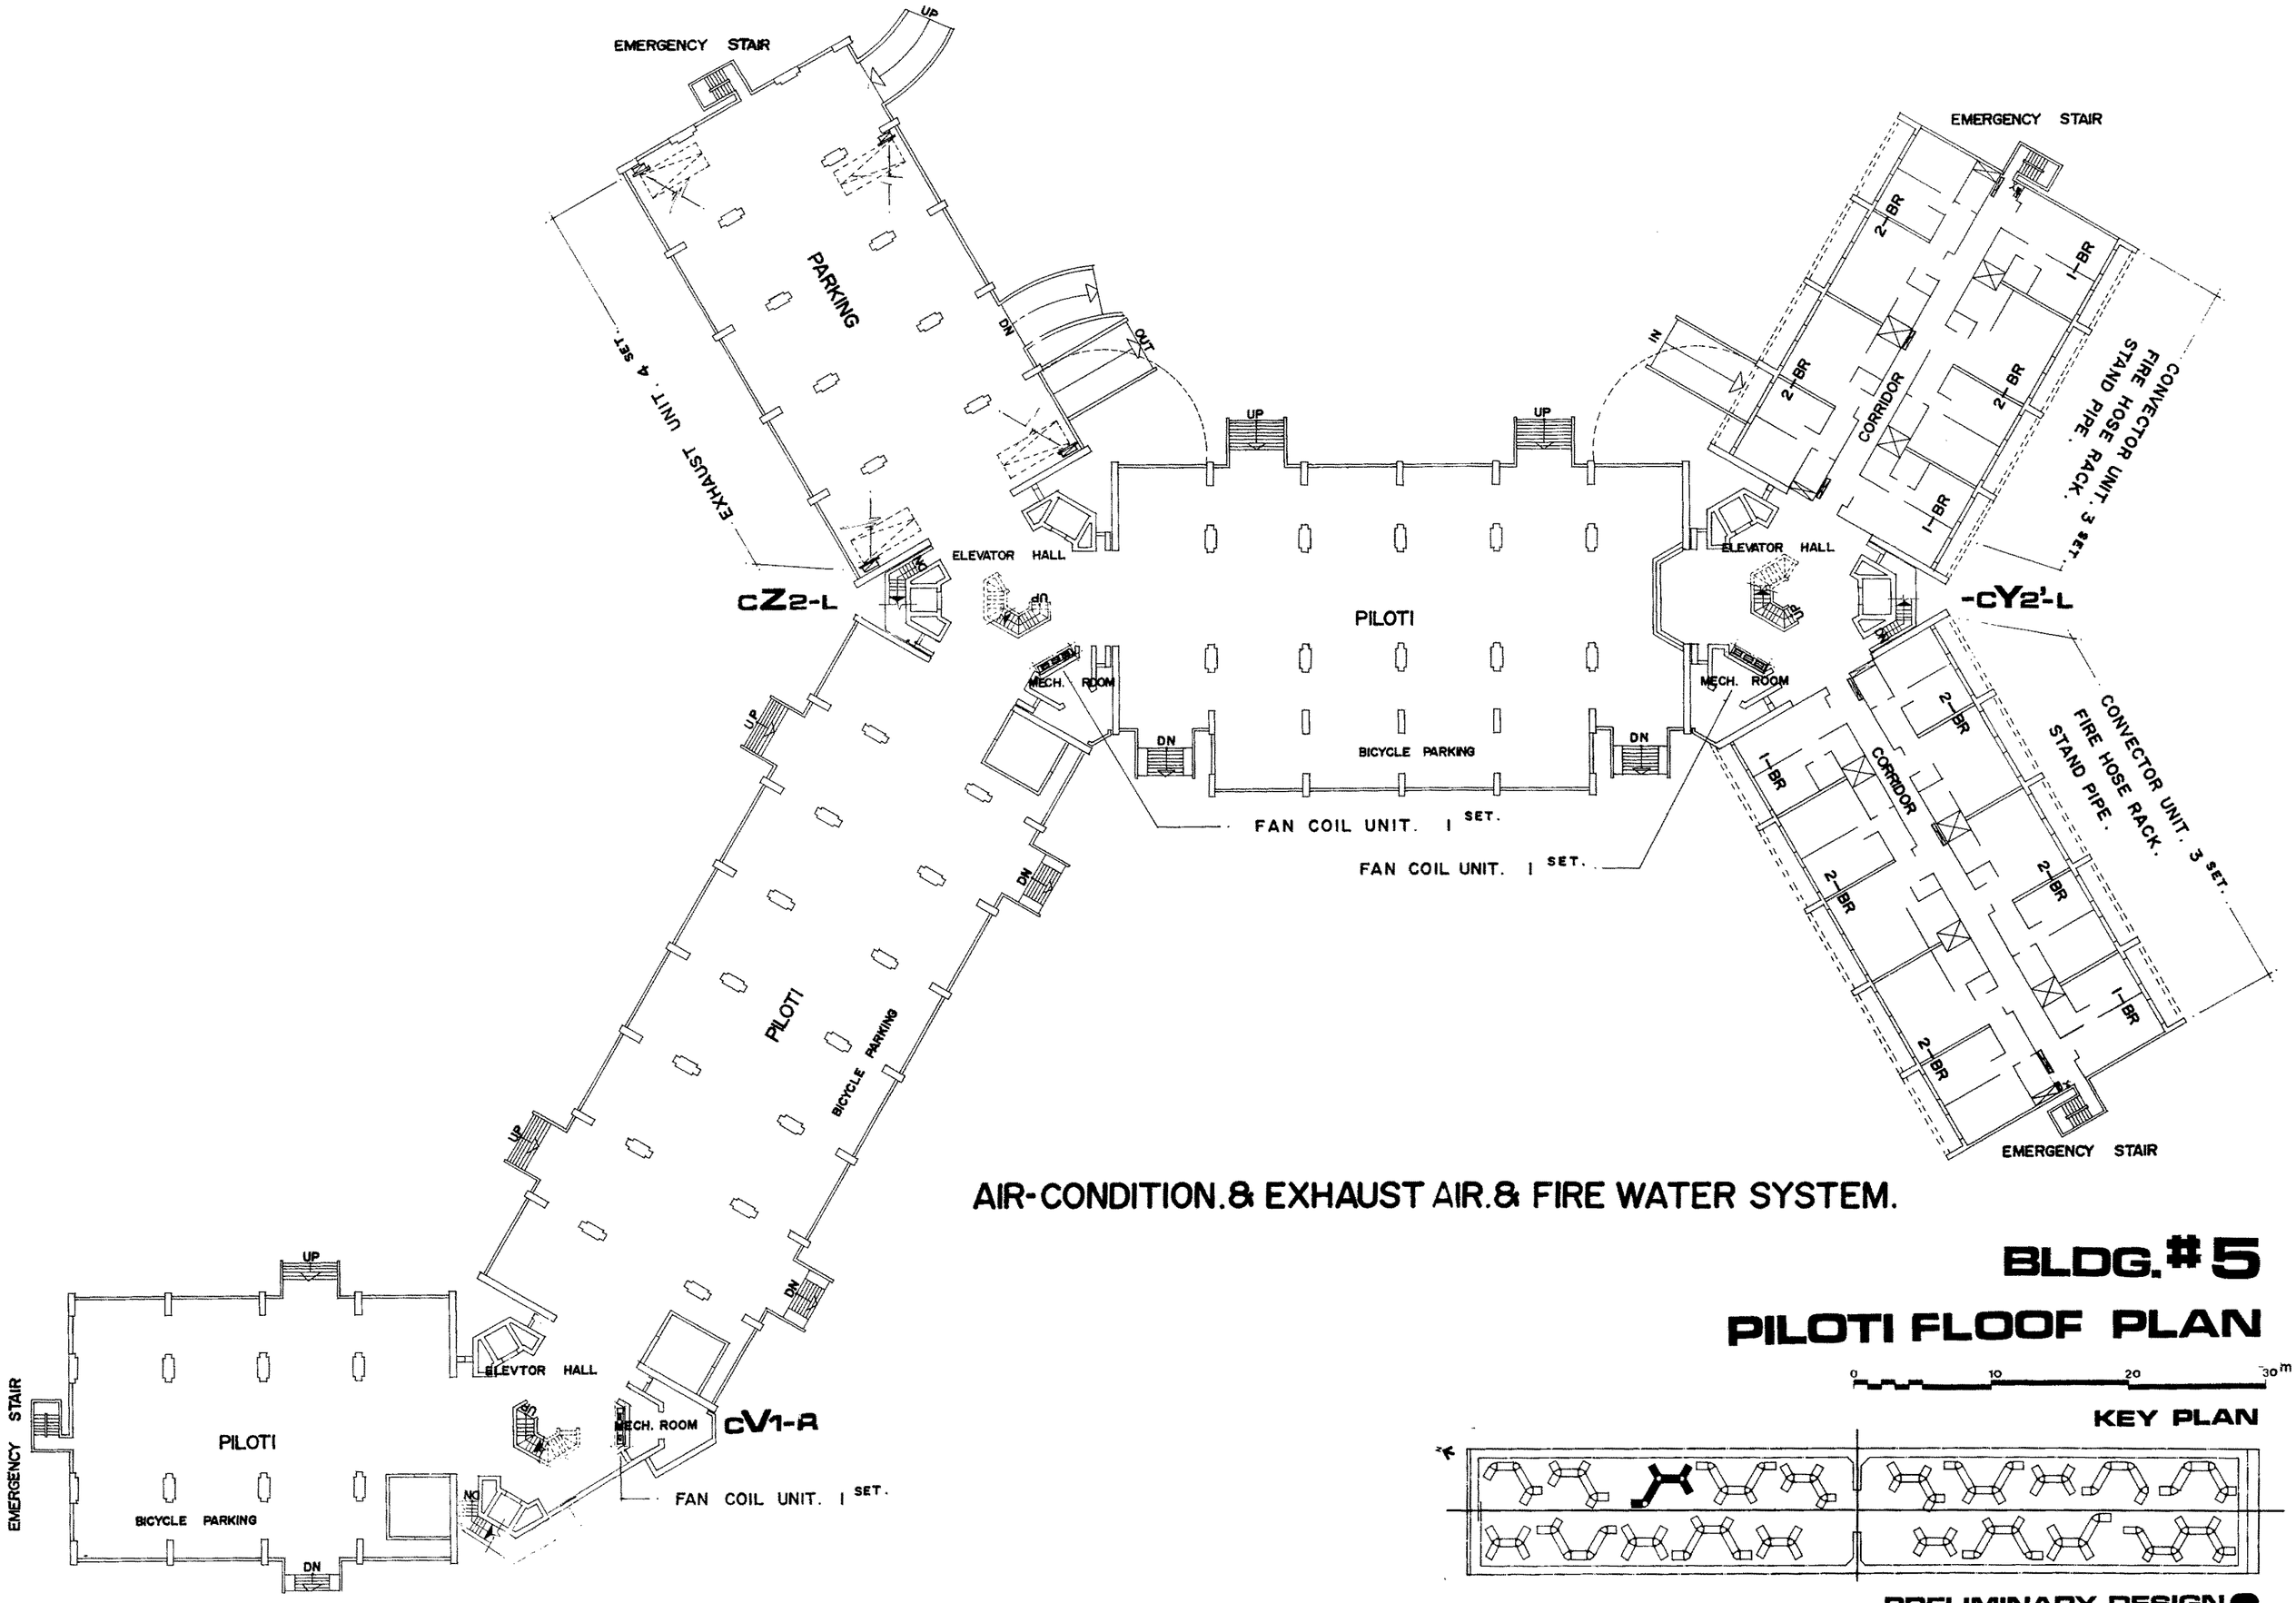

AIR-CONDITION.& EXHAUST AIR.& FIRE WATER SYSTEM.

BLDG. # 5

PILOTI FLOOF PLAN

0 10 20 30 m

KEY PLAN

PRELIMINARY DESIGN

EKBATAN '75 TEHRAN 3

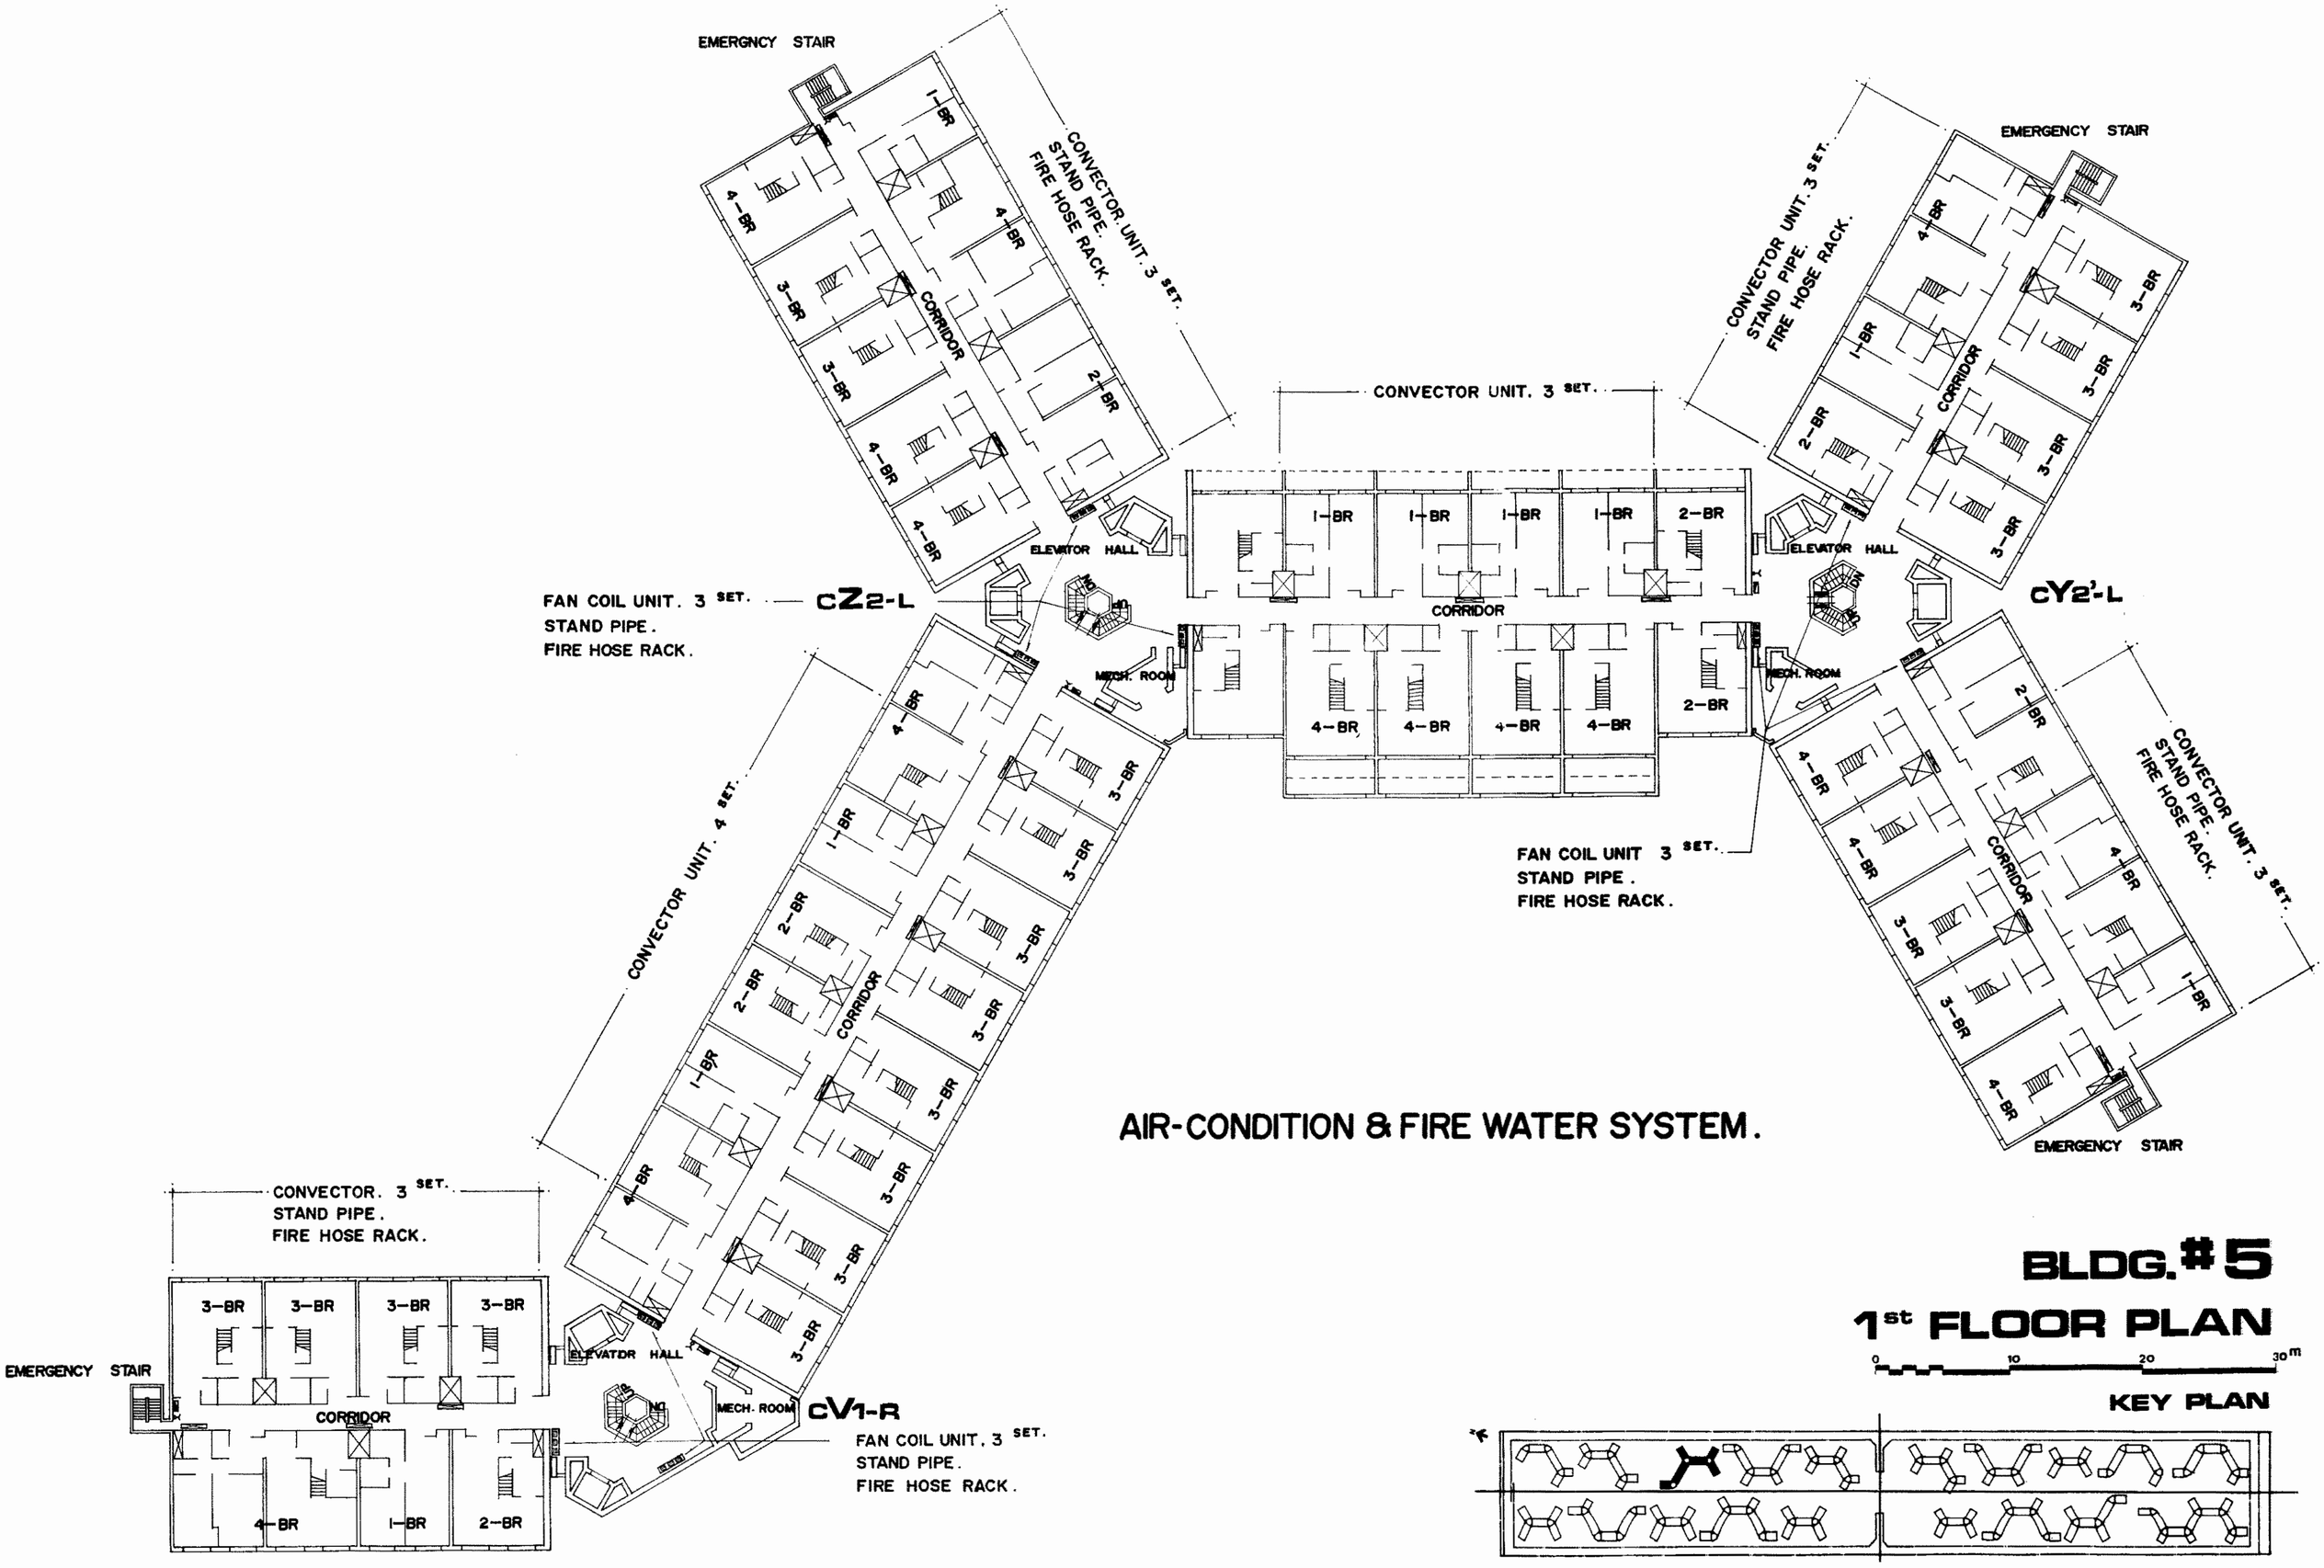

AIR-CONDITION & FIRE WATER SYSTEM.

BLDG. #5

1st FLOOR PLAN

PRELIMINARY DESIGN

EKBATAN '75 TEHRAN 3

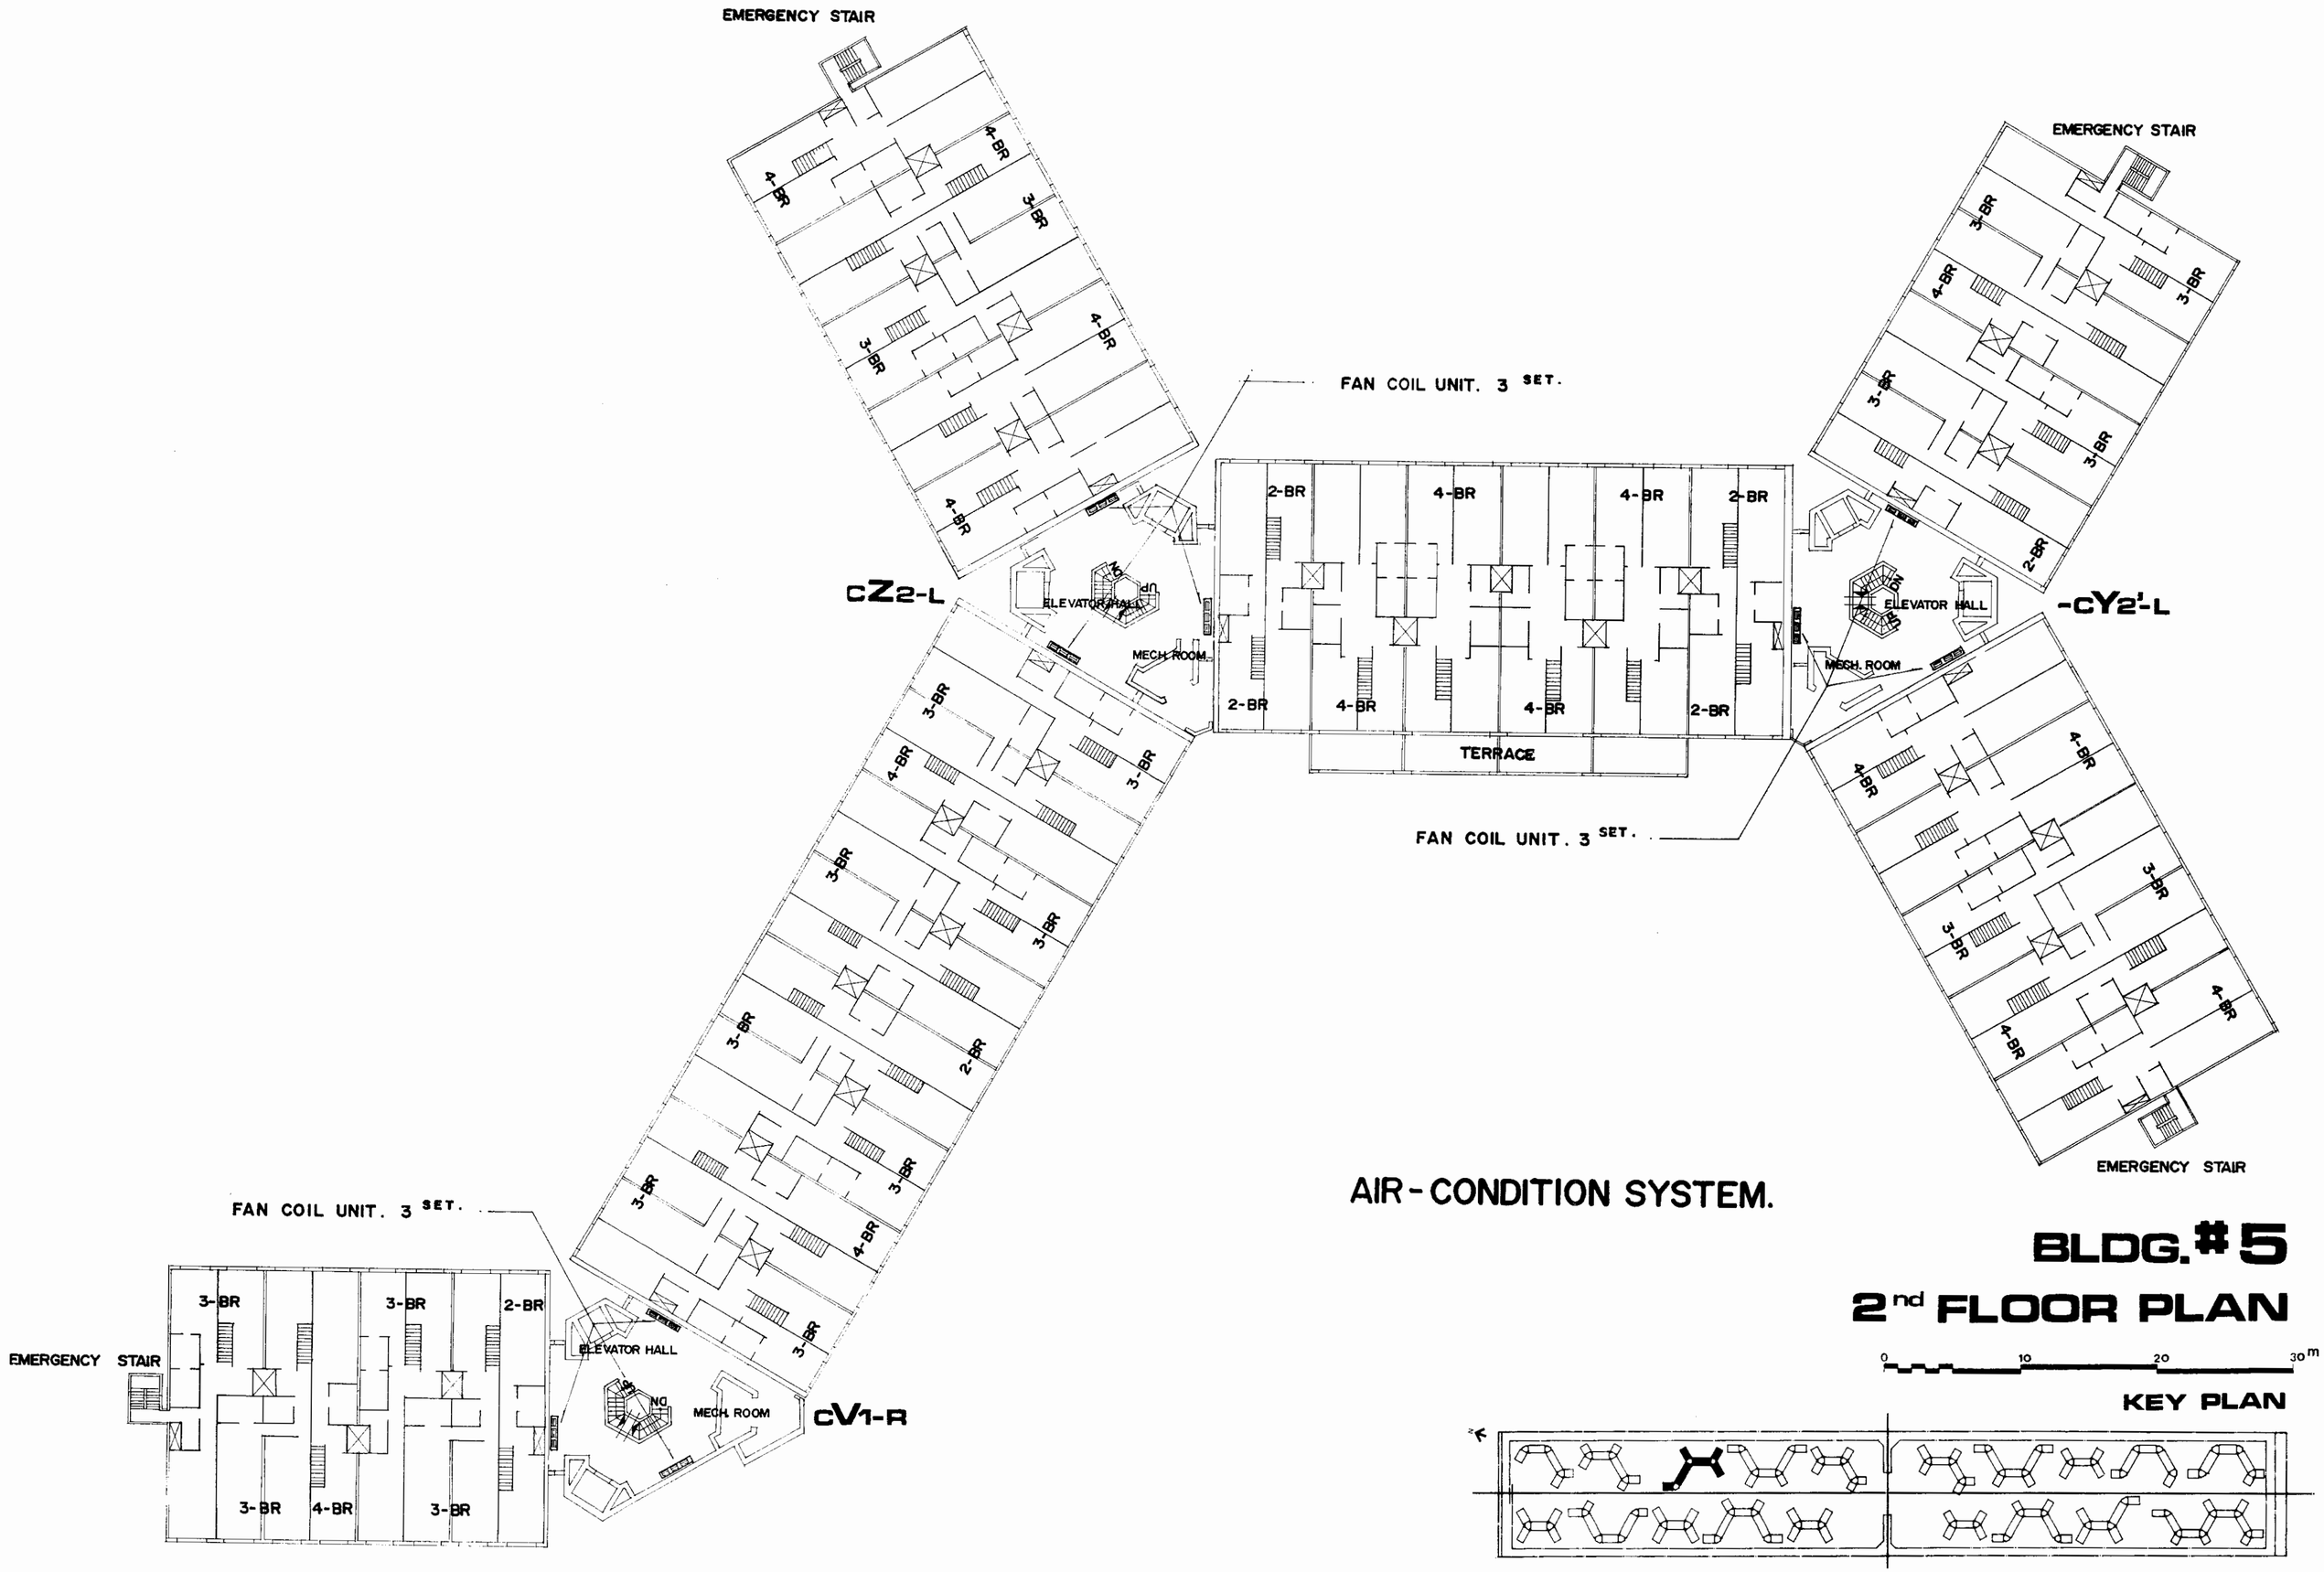
EMERGENCY STAIR
4-BR
3-BR
FAN COIL UNIT. 3 SET.
2-BR
TERRACE
CZ2-L
ELEVATOR HALL
MECH. ROOM
-CY2'-L
CV1-R
EMERGENCY STAIR
AIR-CONDITION SYSTEM.
BLDG. #5
2nd FLOOR PLAN
0 10 20 30 m
KEY PLAN
PRELIMINARY DESIGN
EKBATAN '75 TEHRAN 3

EKBATAN '75 TEHRAN

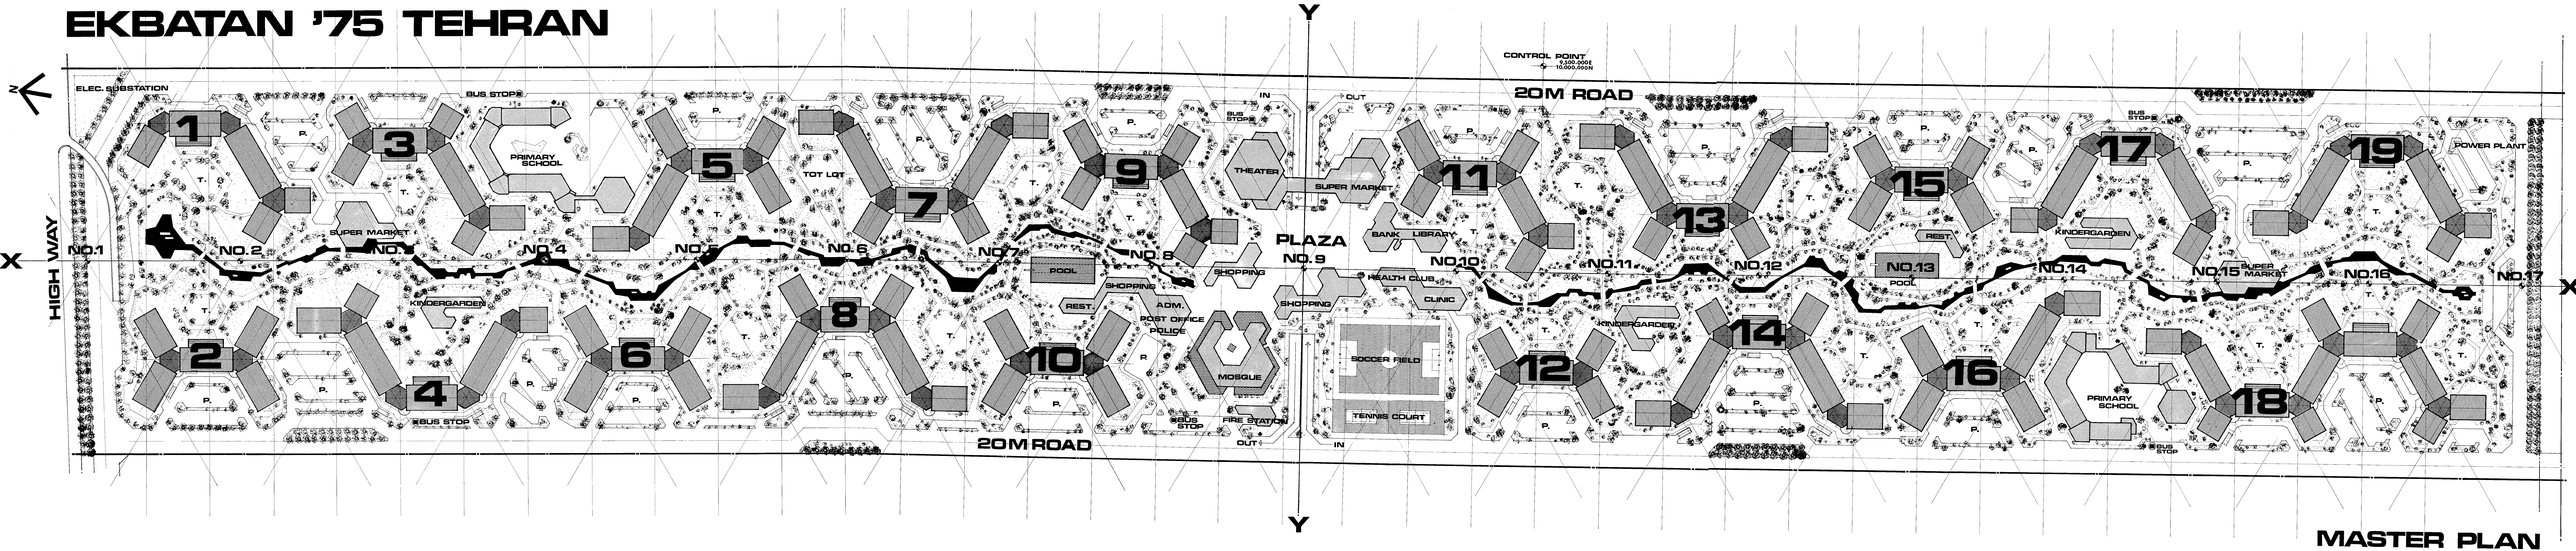

MASTER PLAN

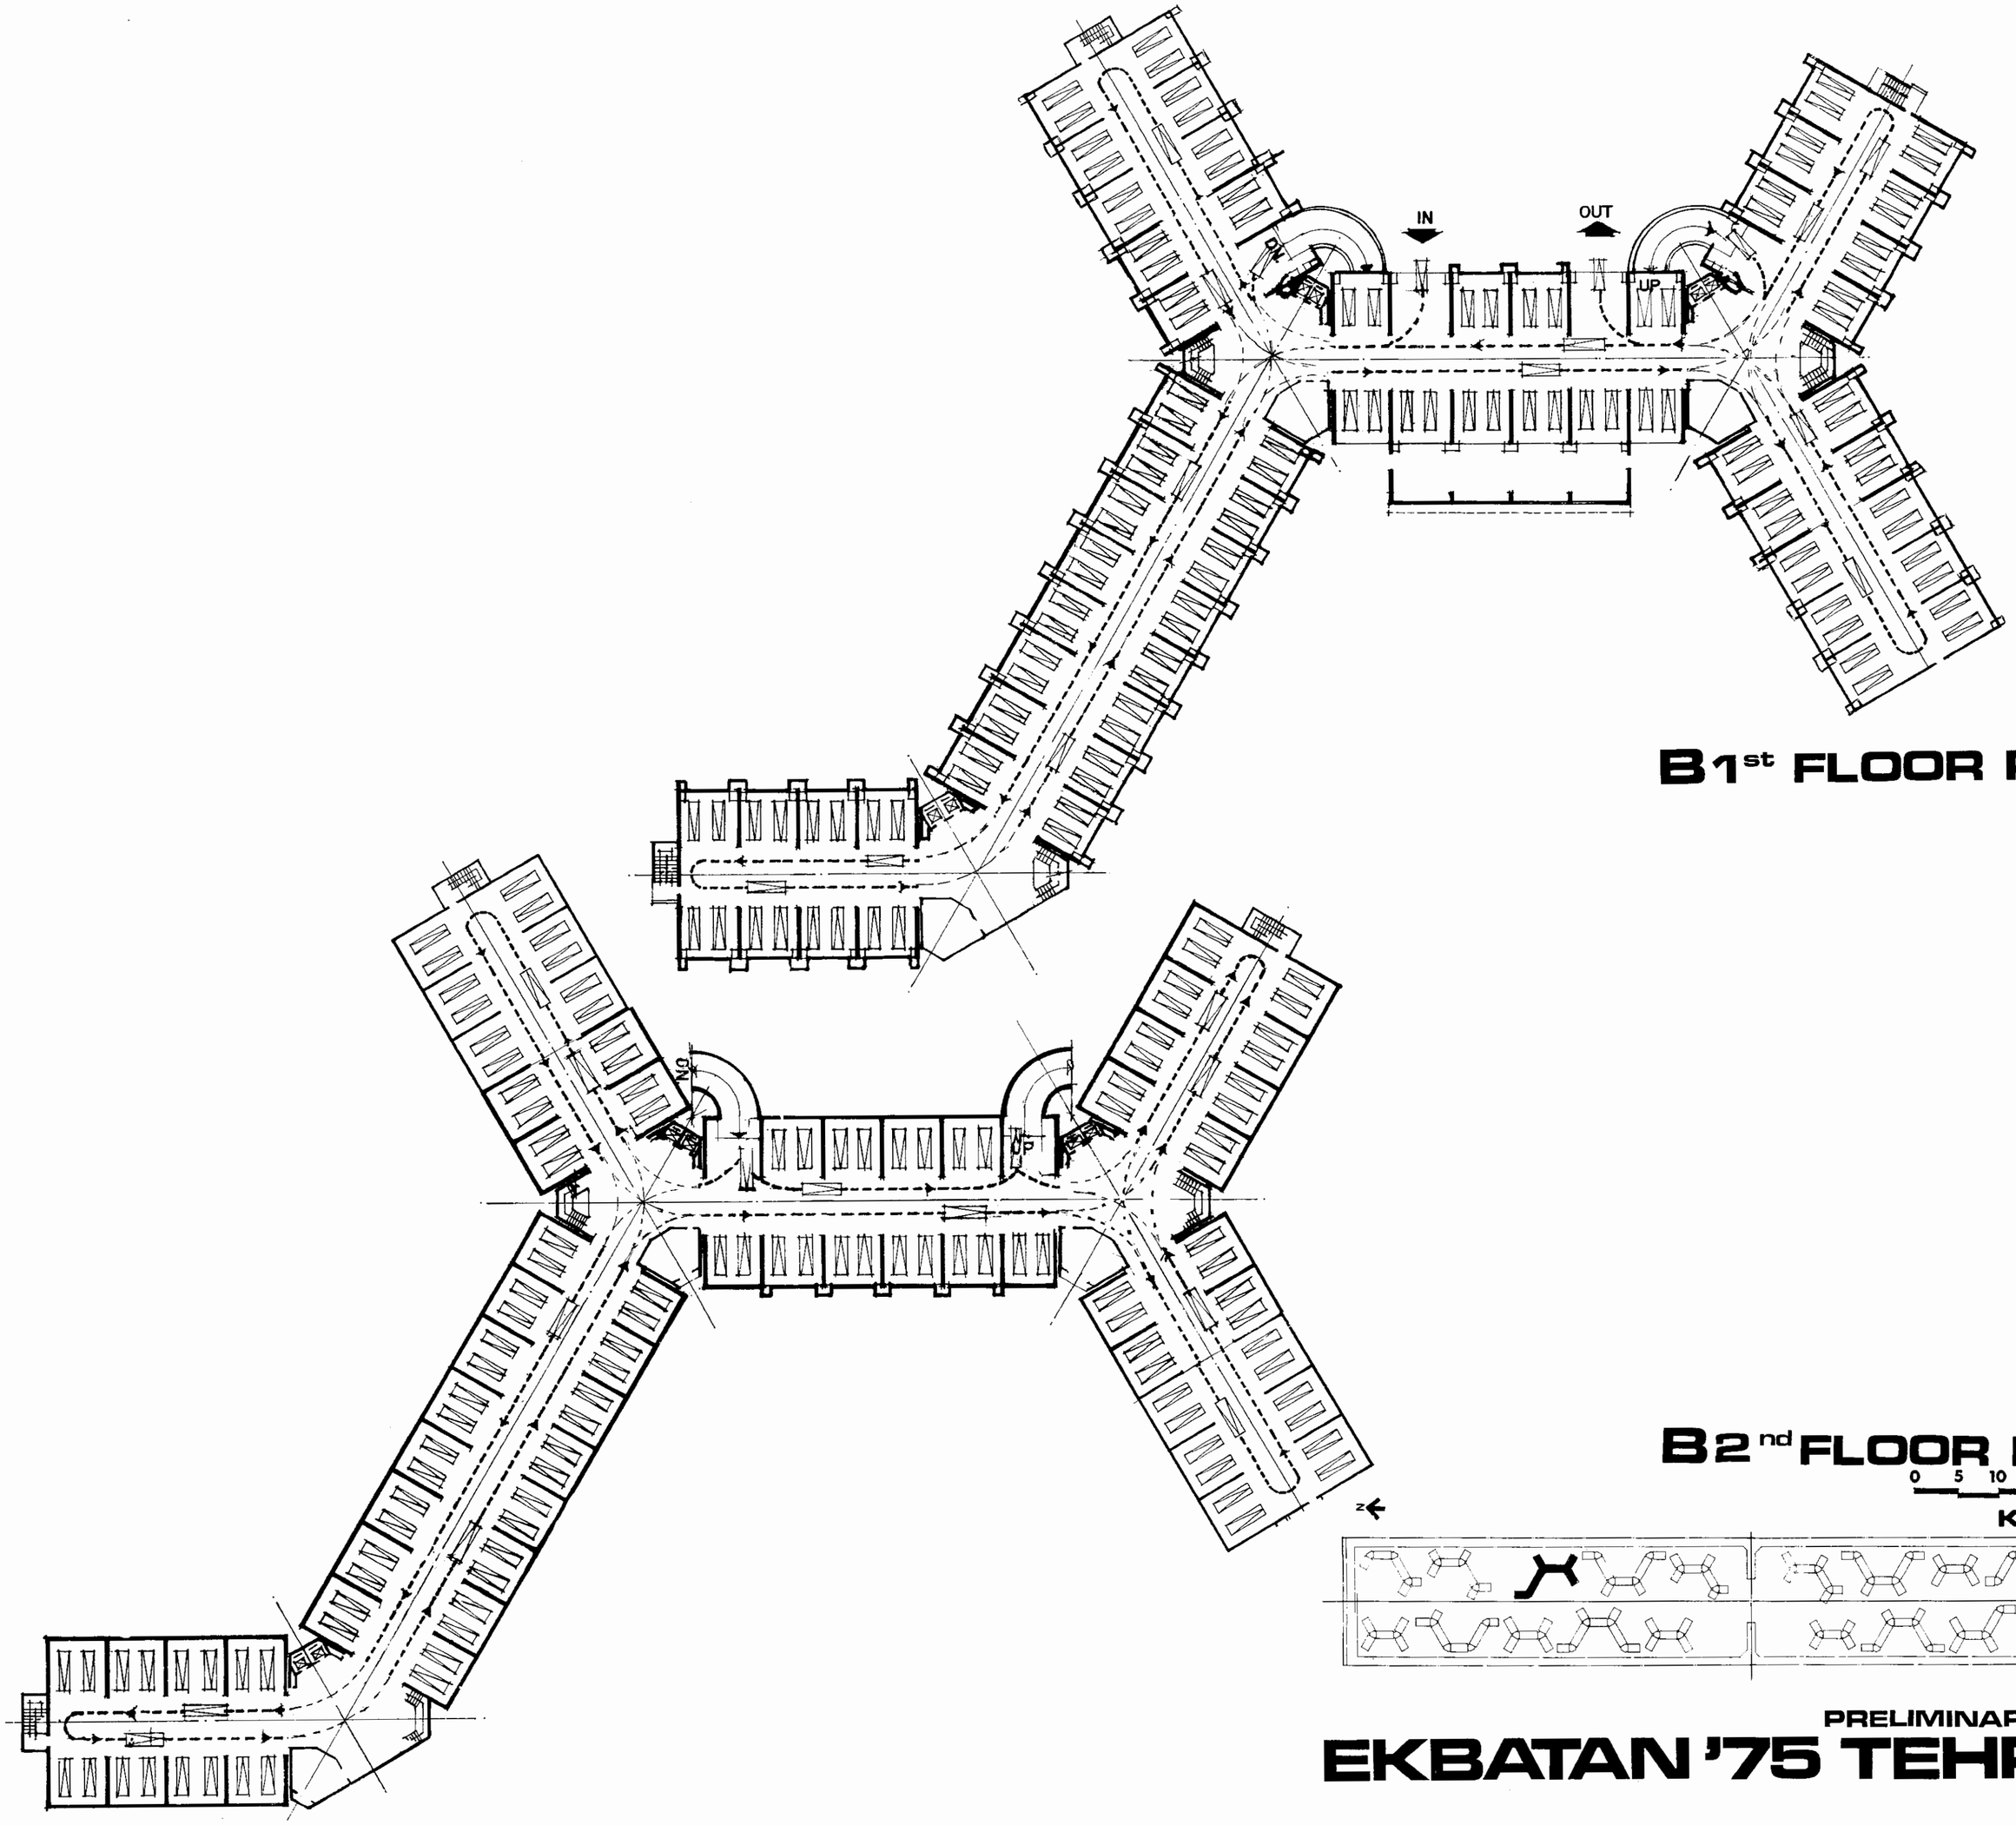

B1st FLOOR PLAN

B2nd FLOOR PLAN

0 5 10 20 30M

KEY PLAN

PRELIMINARY DESIGN

EKBATAN '75 TEHRAN

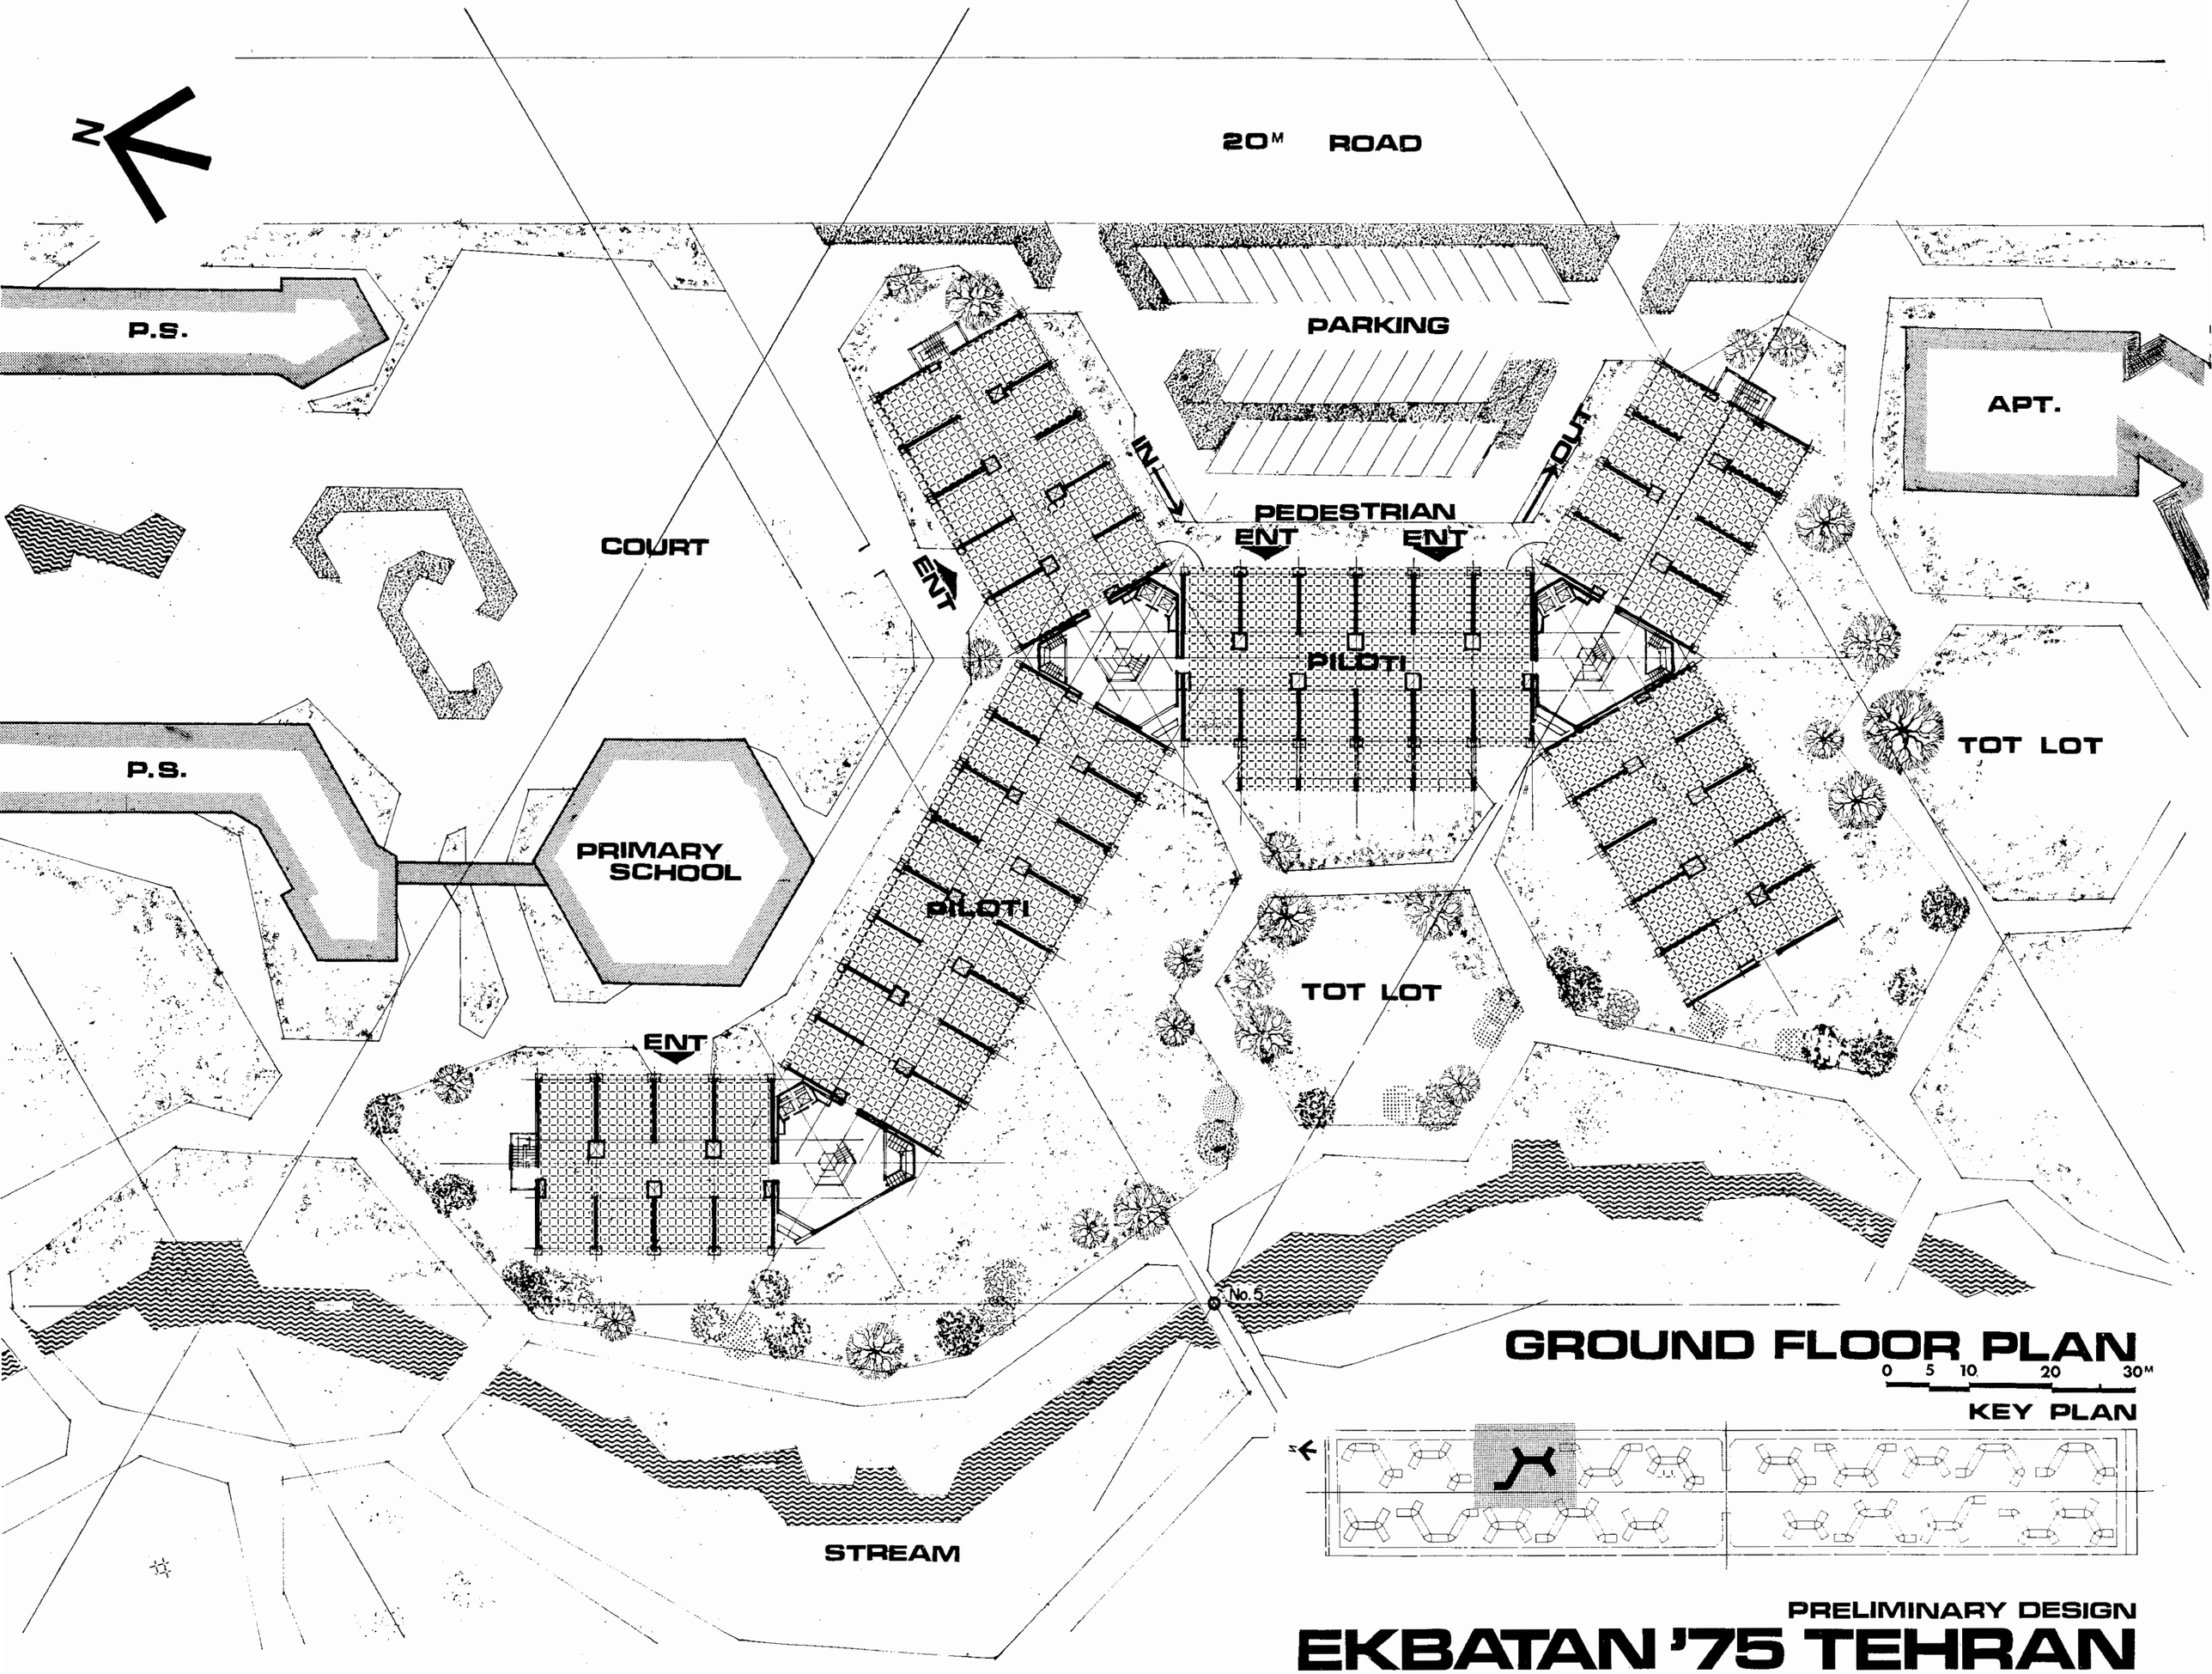

GROUND FLOOR PLAN

PRELIMINARY DESIGN

EKBATAN '75 TEHRAN

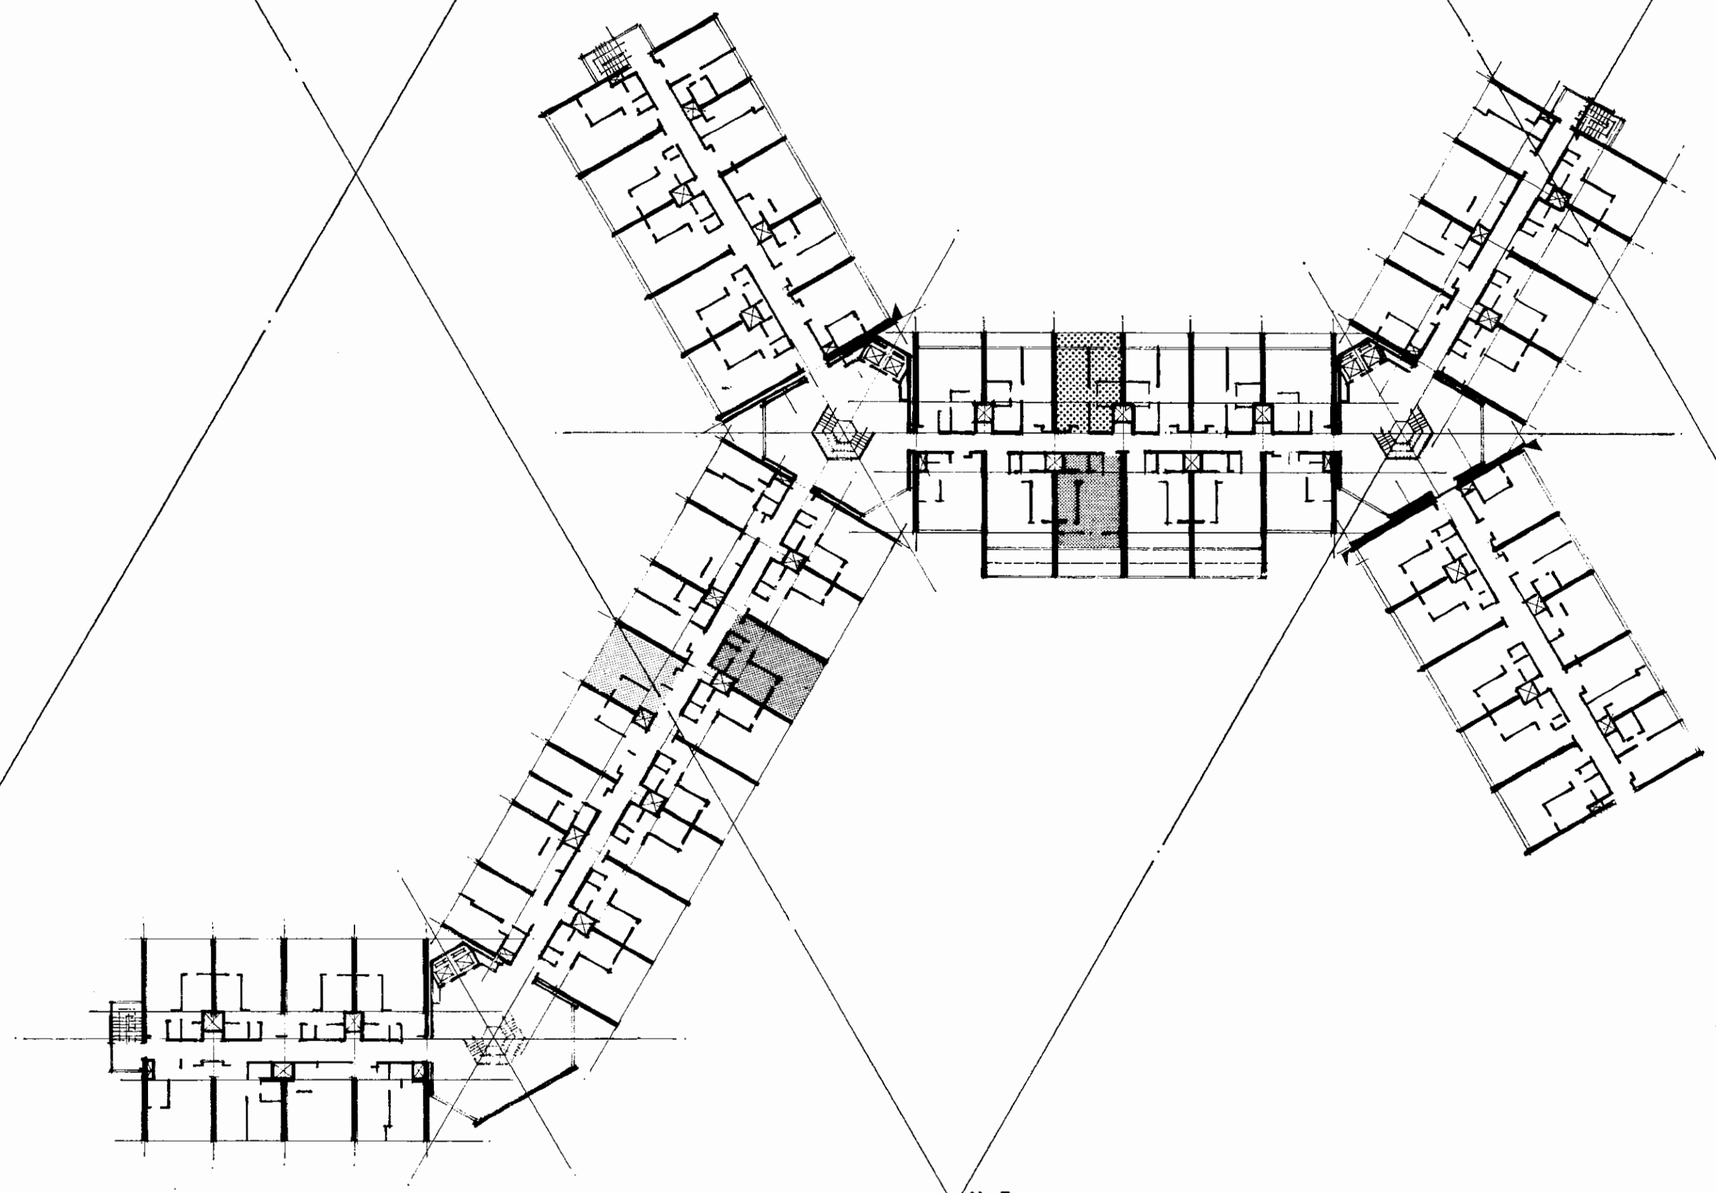

No.5

1st FLOOR PLAN

0 5 10 20 30M

KEY PLAN

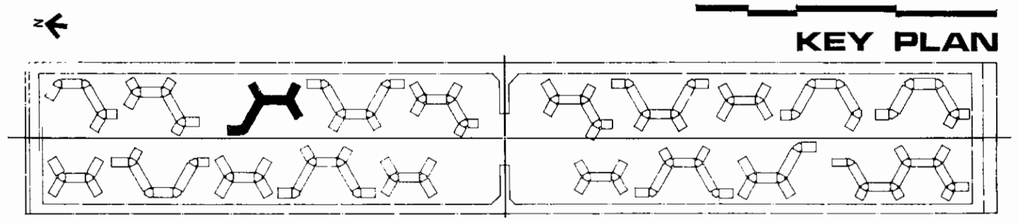

PRELIMINARY DESIGN

EKBATAN '75 TEHRAN

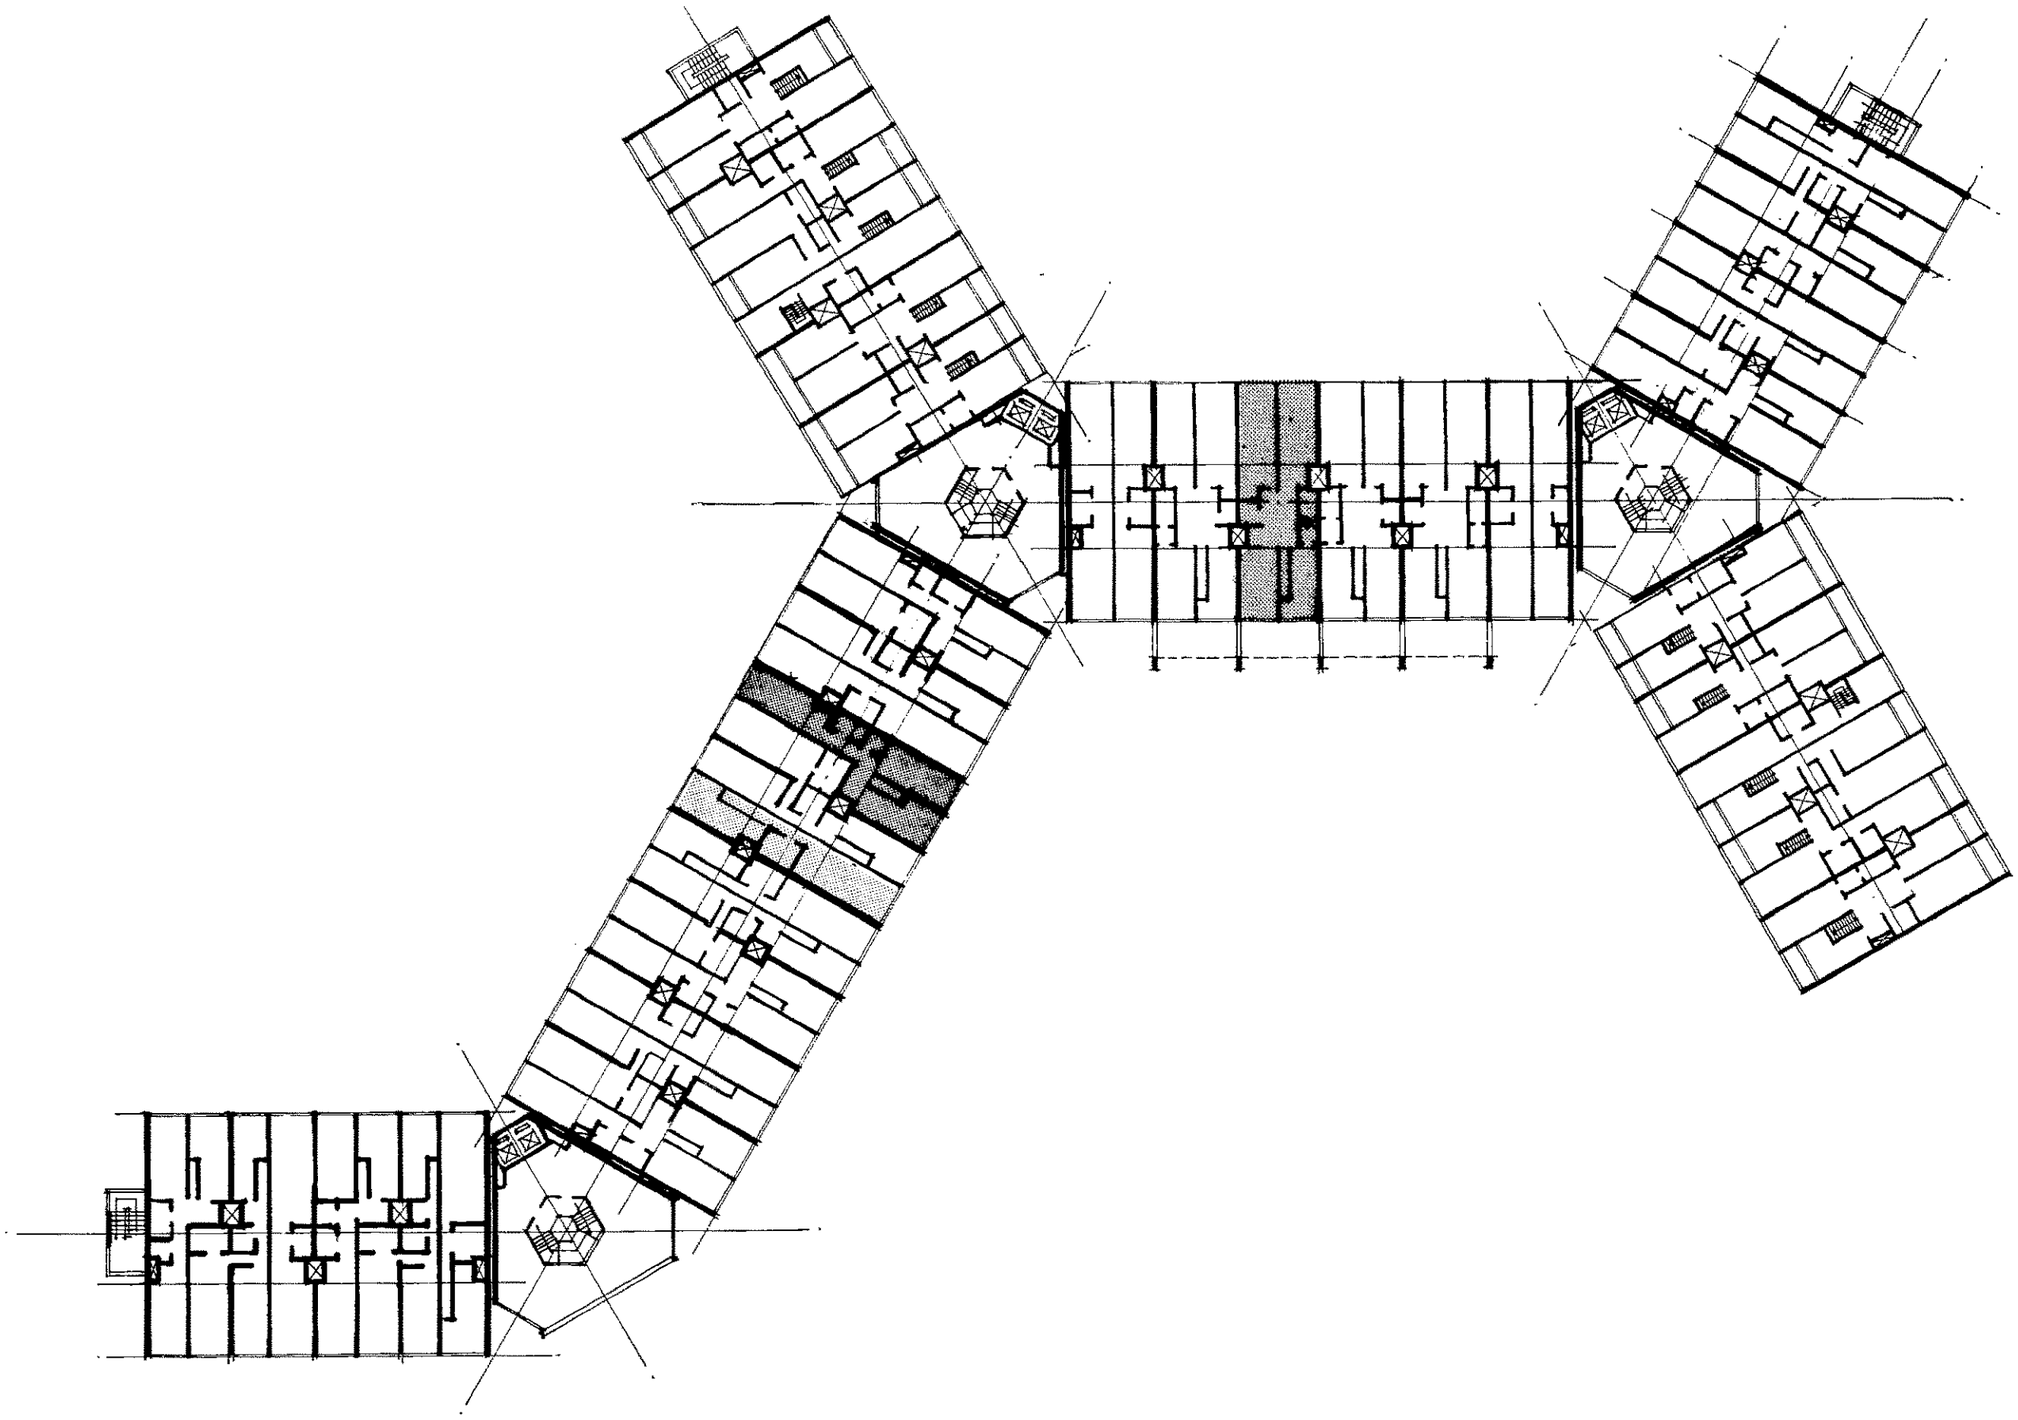

2nd FLOOR PLAN

0 5 10 20 30M

KEY PLAN

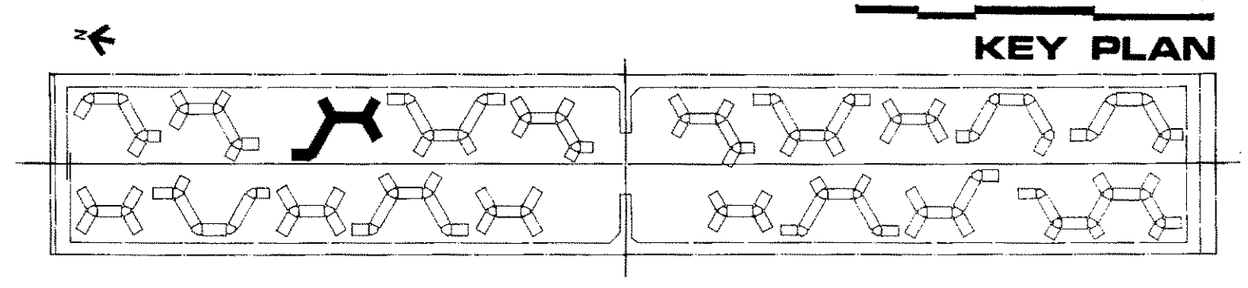

PRELIMINARY DESIGN

EKBATAN '75 TEHRAN

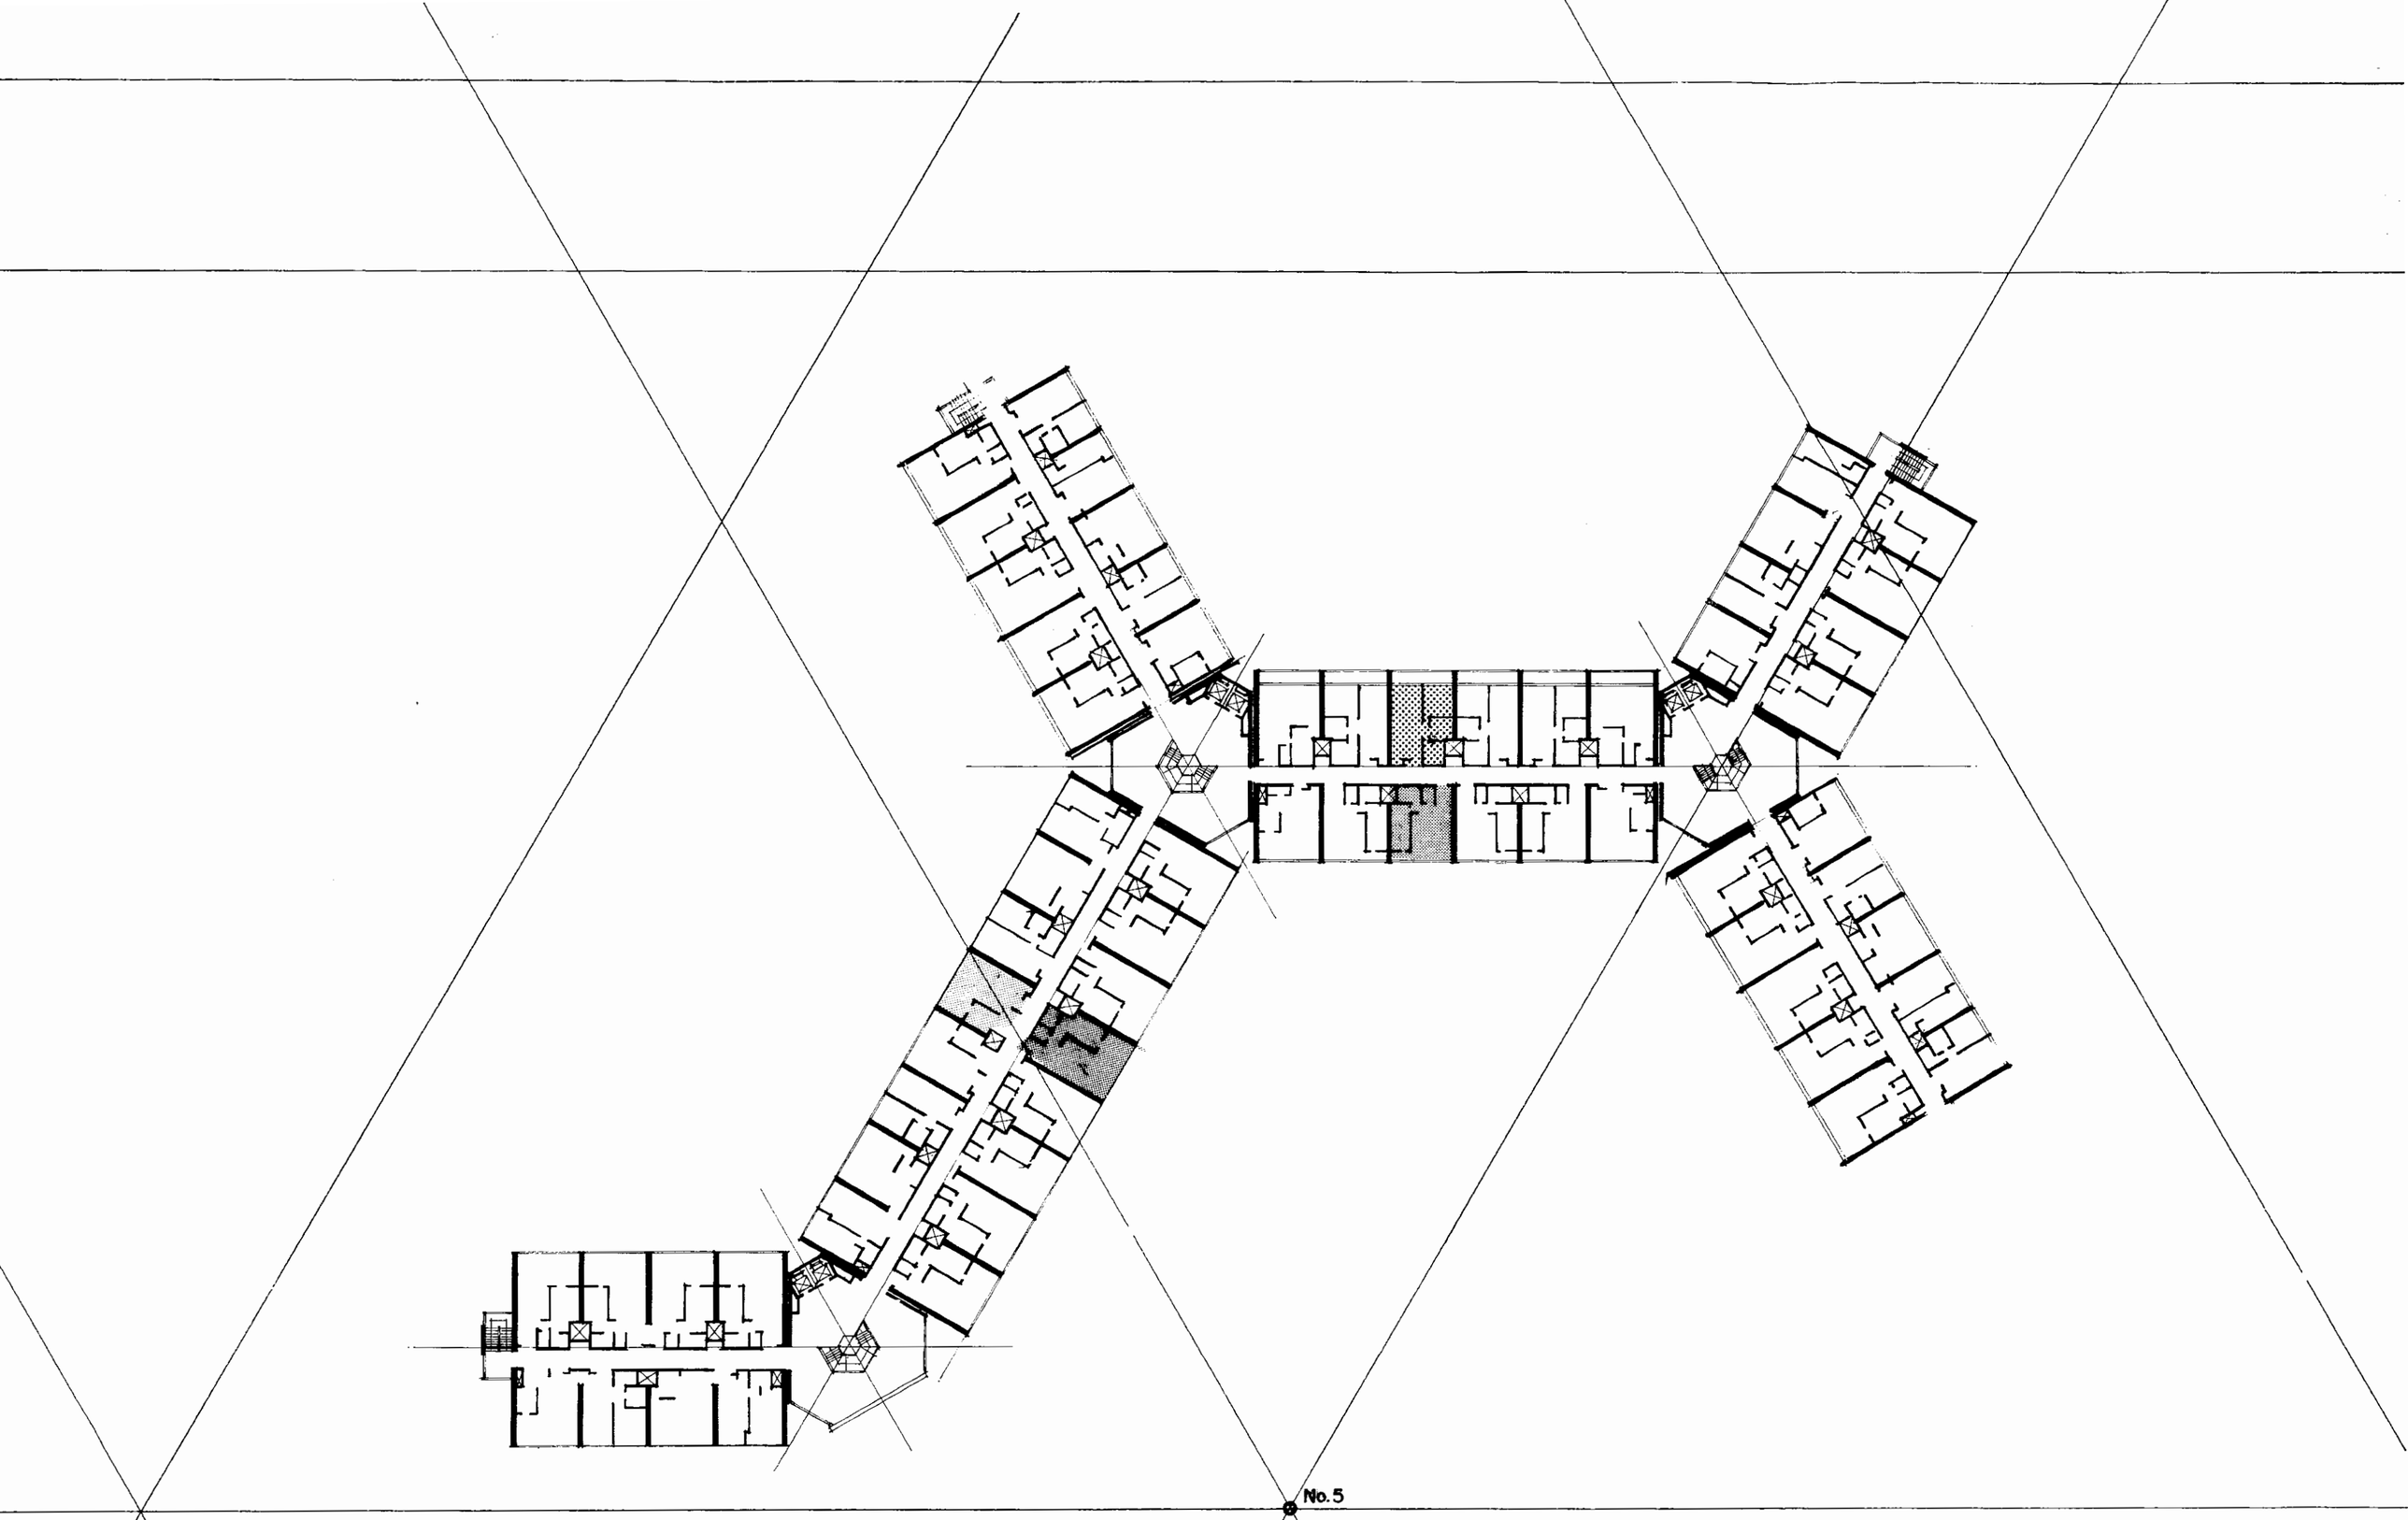

3rd. 5th. 7th. 9th. 11th. FLOOR PLAN

0 5 10 20 30M

KEY PLAN

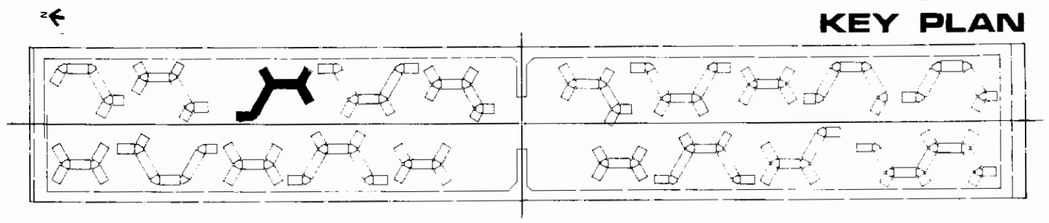

PRELIMINARY DESIGN

EKBATAN '75 TEHRAN

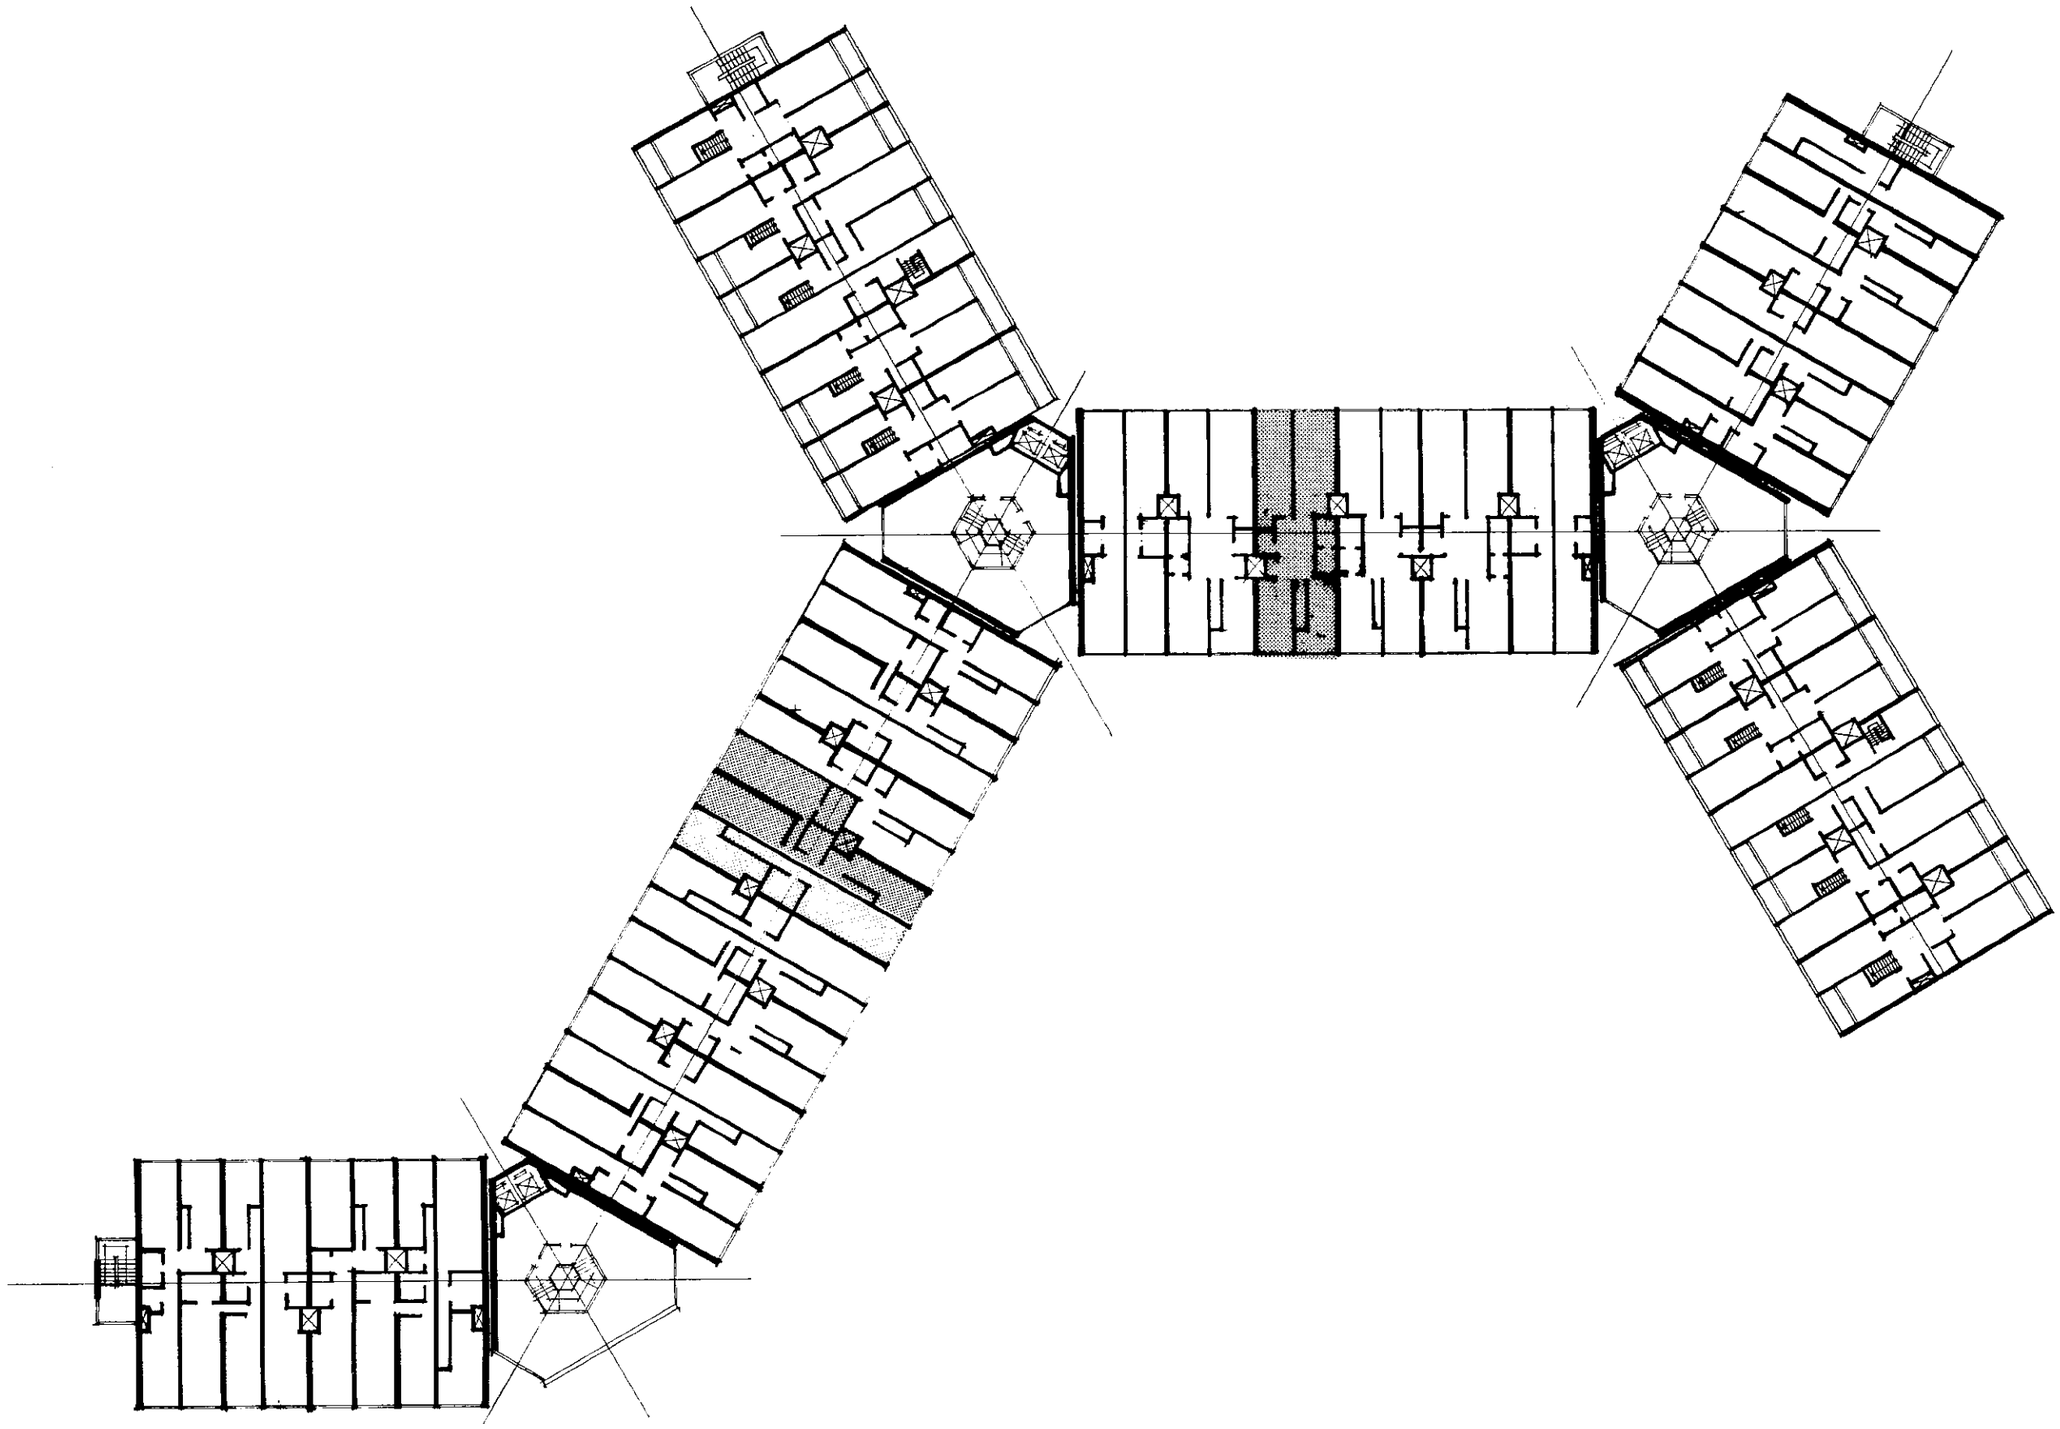

4th.6th.8th.10th.12th. FLOOR PLAN

0 5 10 20 30M

KEY PLAN

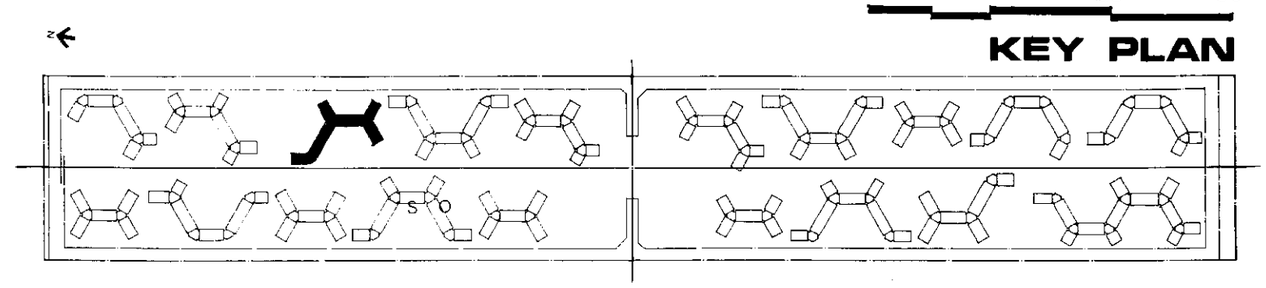

PRELIMINARY DESIGN

EKBATAN '75 TEHRAN

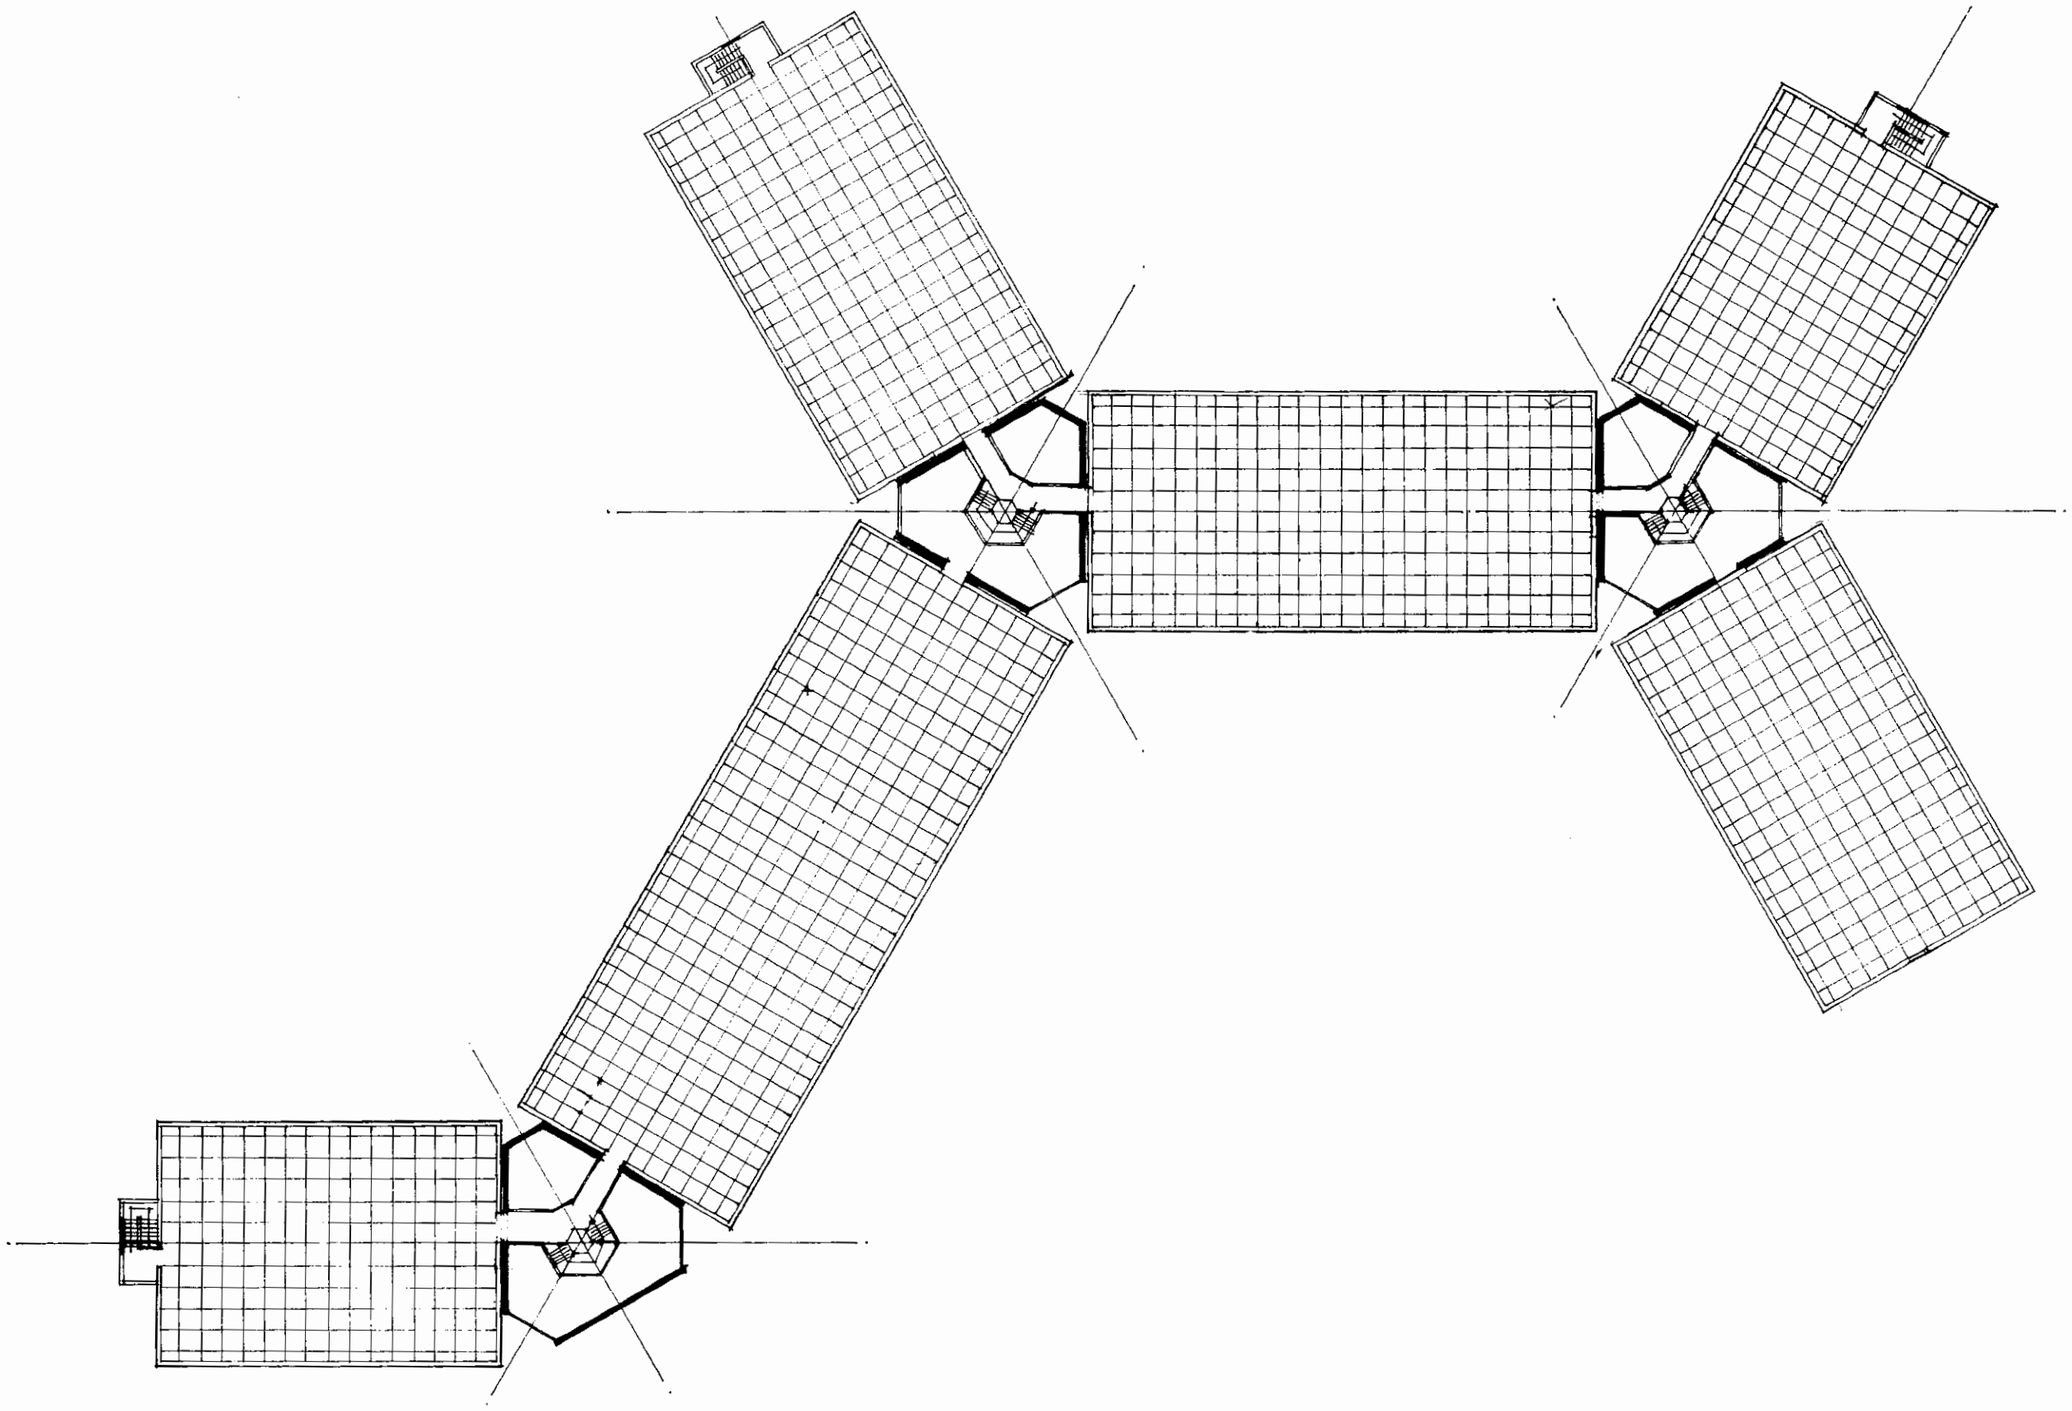

ROOF PLAN

0 5 10 20 30M

KEY PLAN

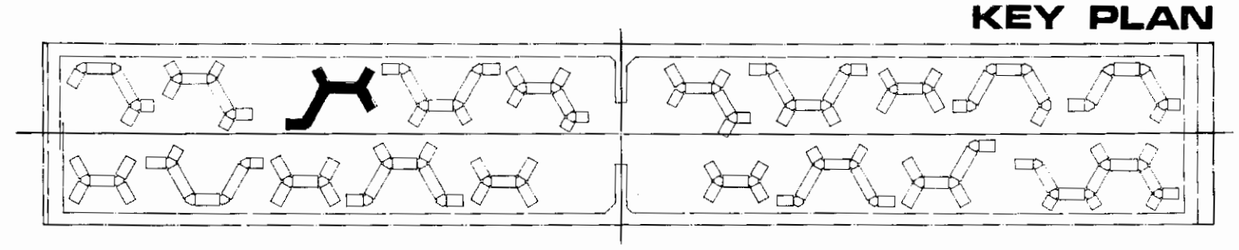

PRELIMINARY DESIGN

EKBATAN '75 TEHRAN

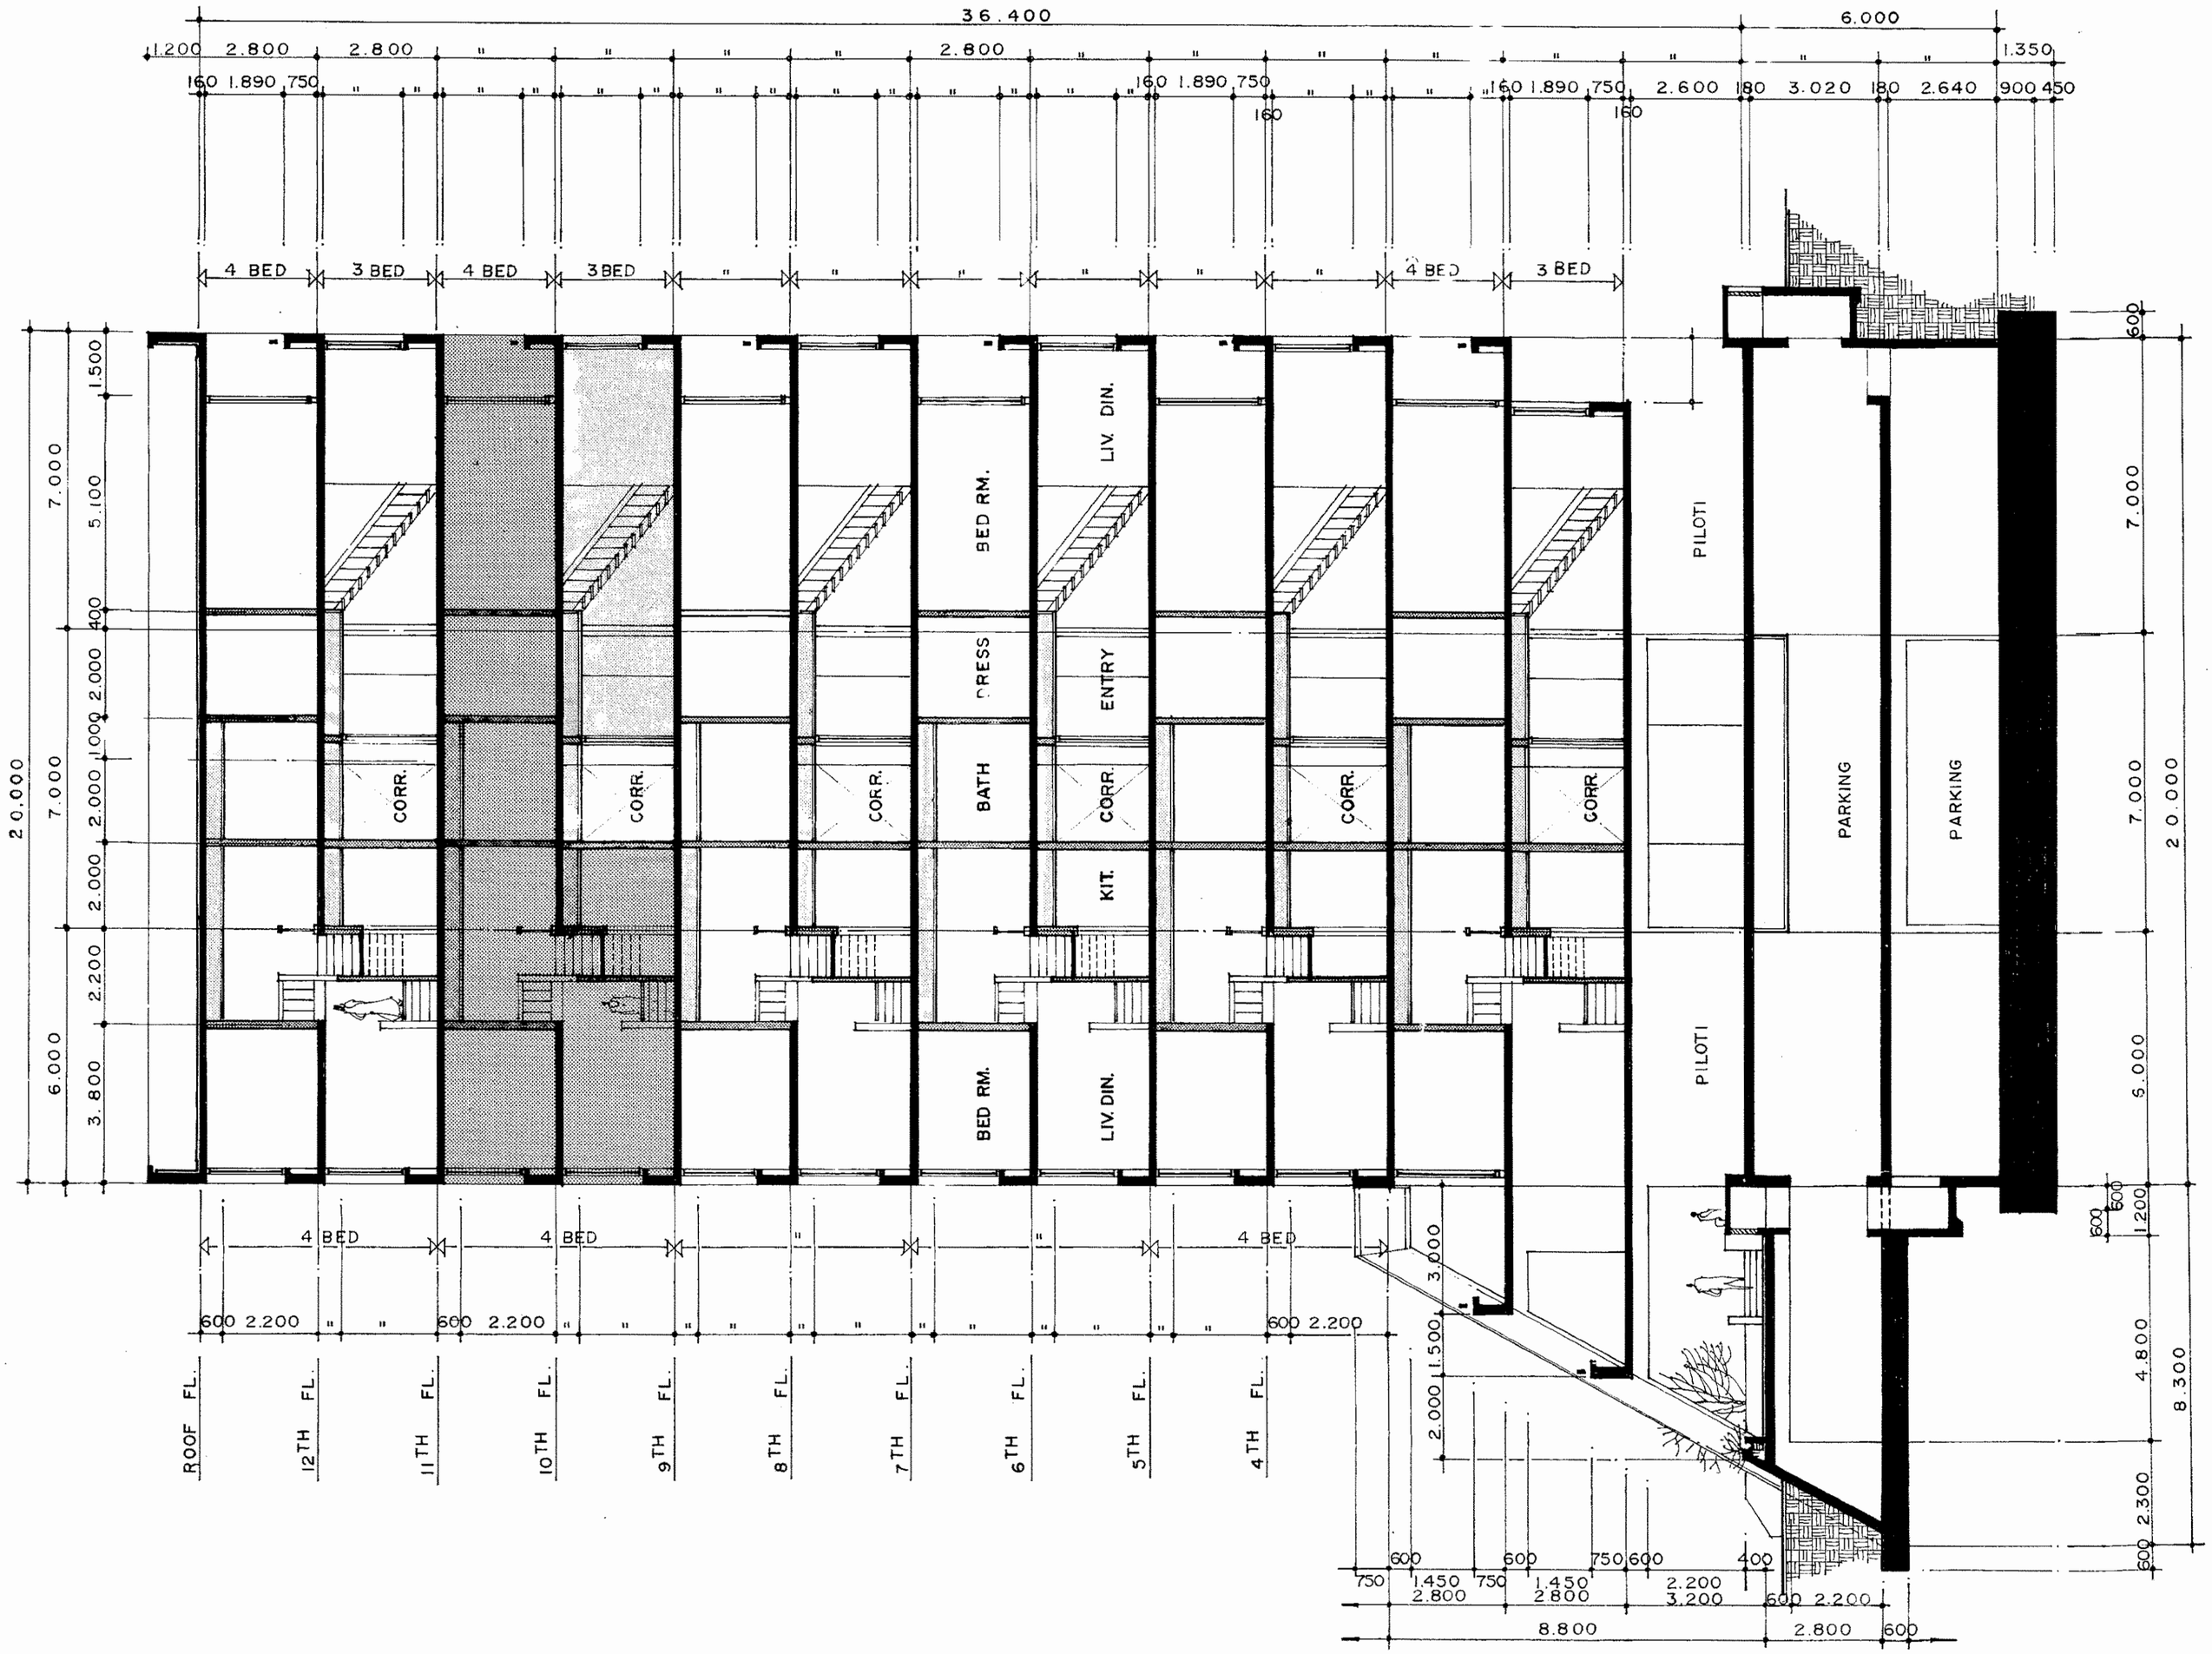

SECTION 3S. TYPE

0 5

PRELIMINARY DESIGN

EKBATAN '75 TEHRAN

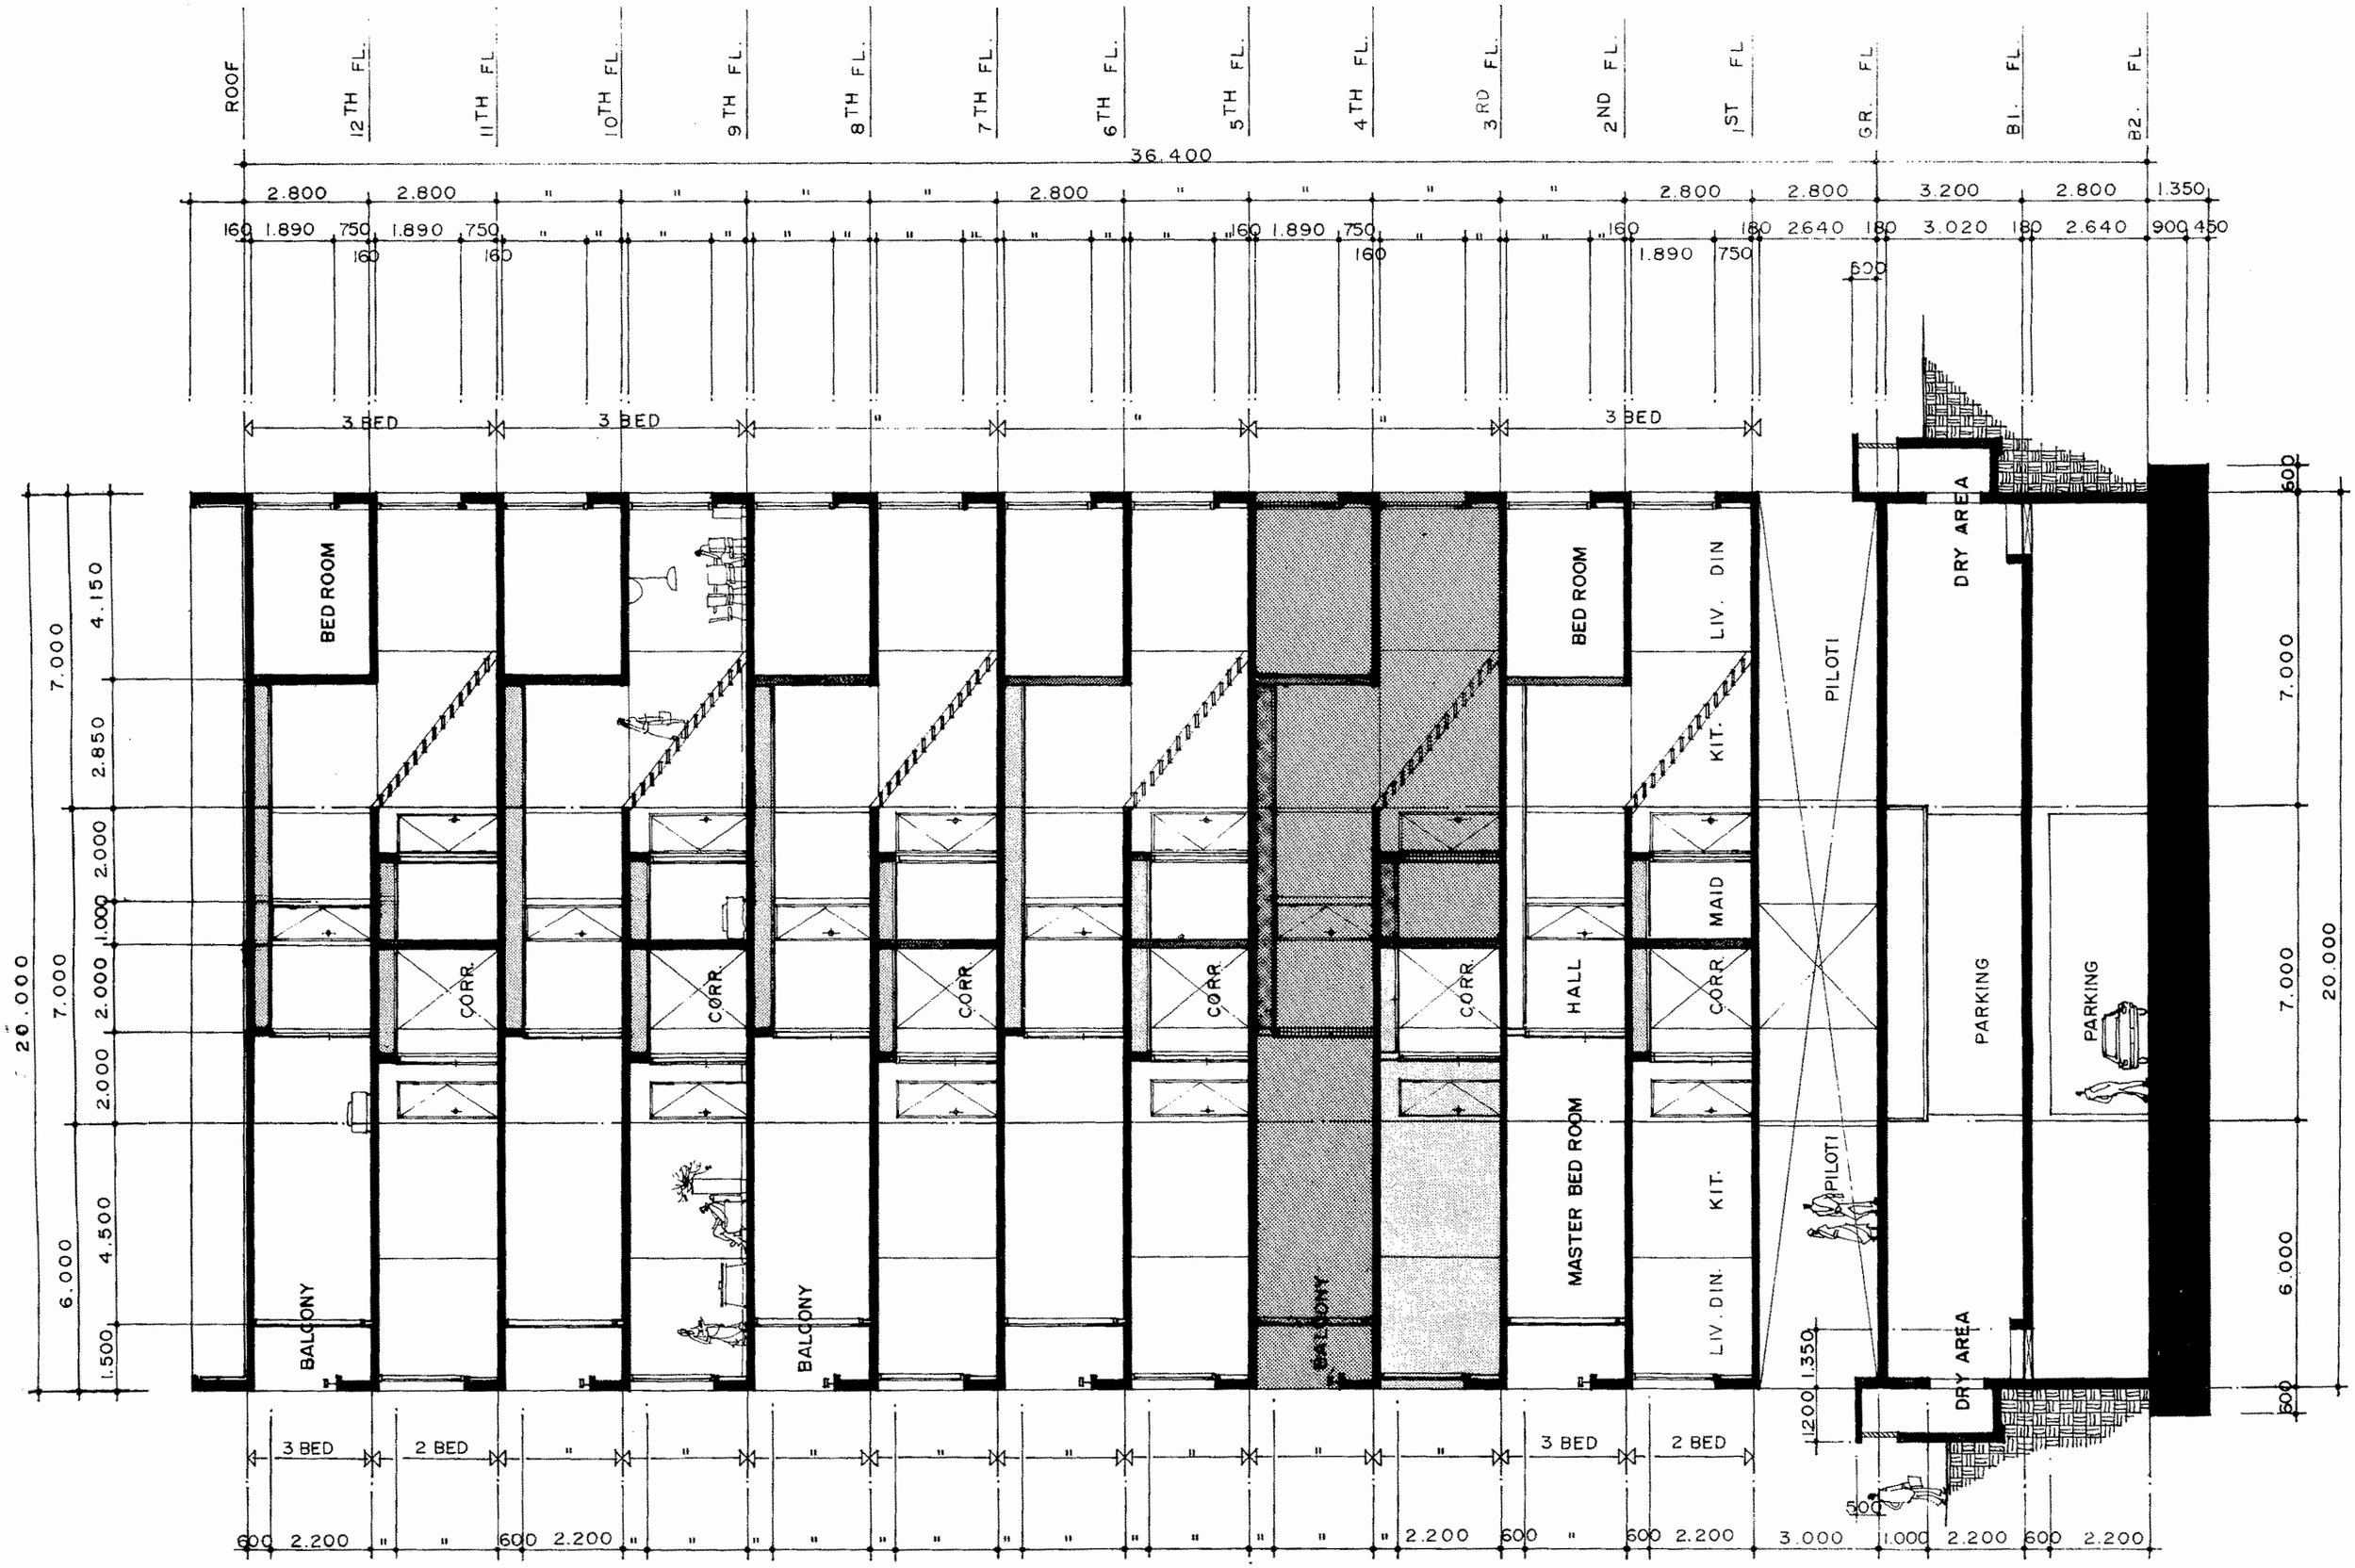

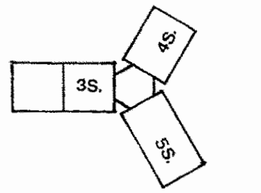

KEY PLAN

0 — 5 M

SECTION 4S. TYPE

PRELIMINARY DESIGN

EKBATAN '75 TEHRAN

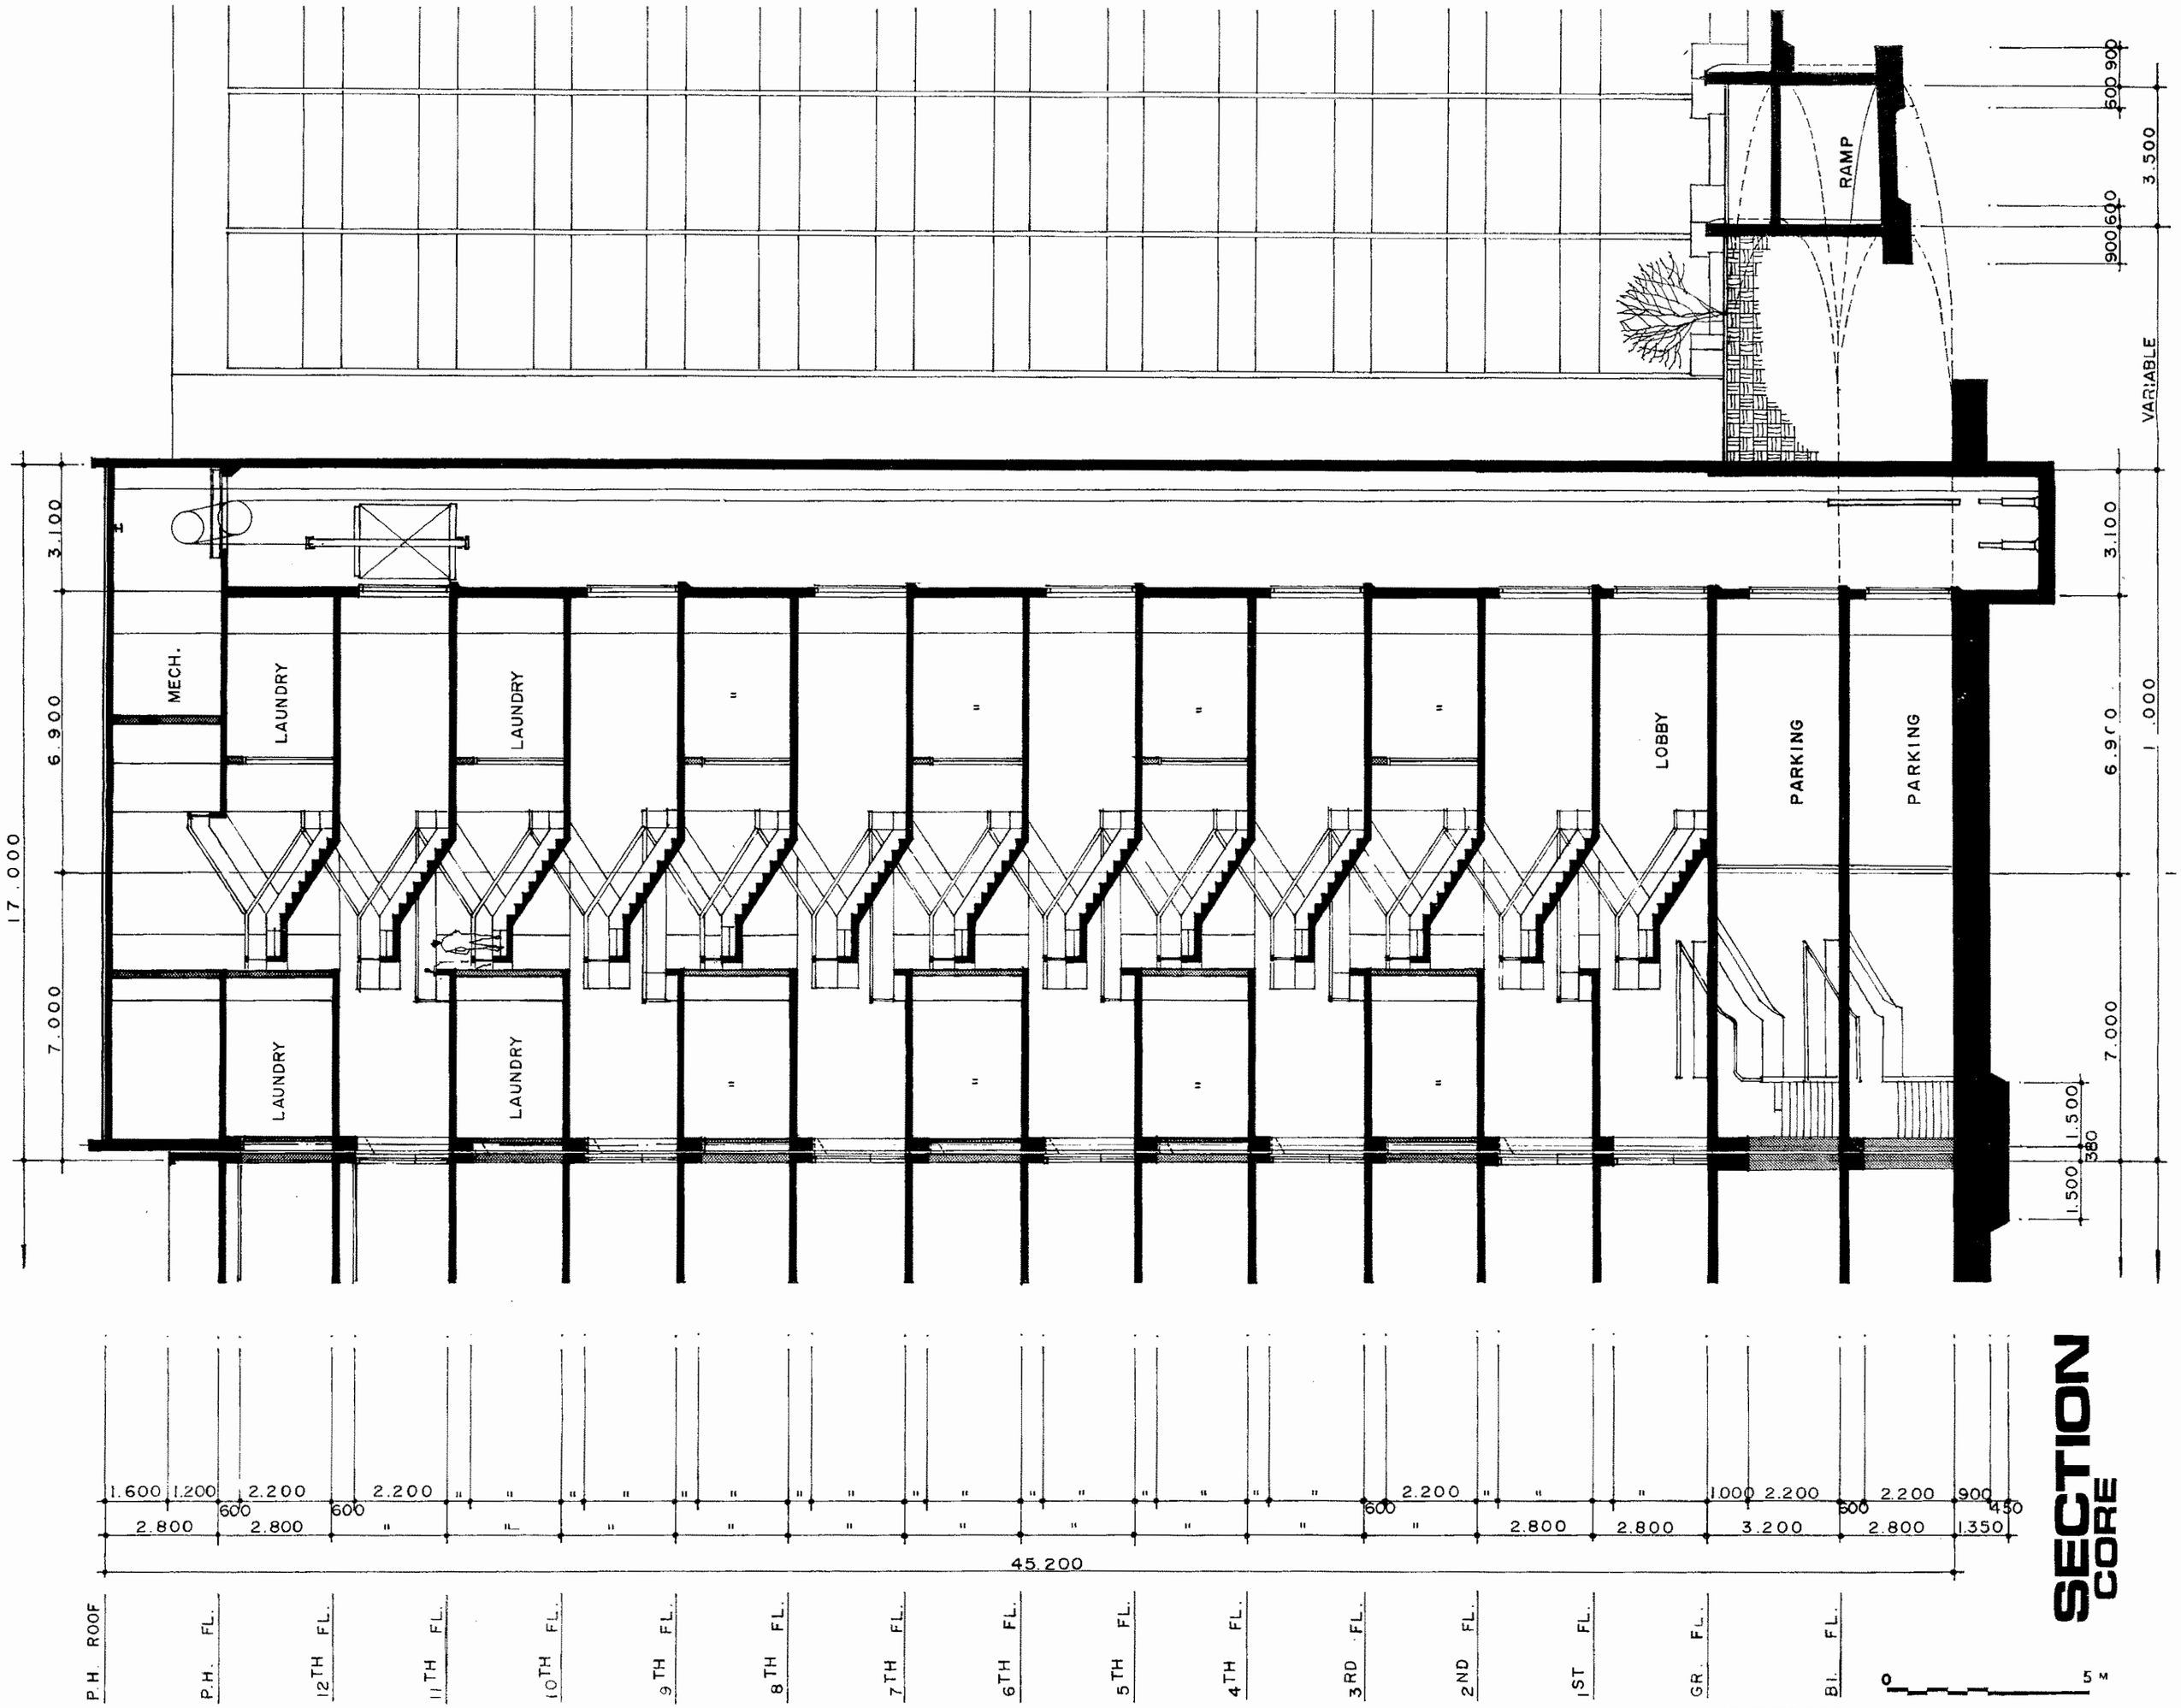

SECTION CORE

PRELIMINARY DESIGN

EKBATAN '75 TEHRAN