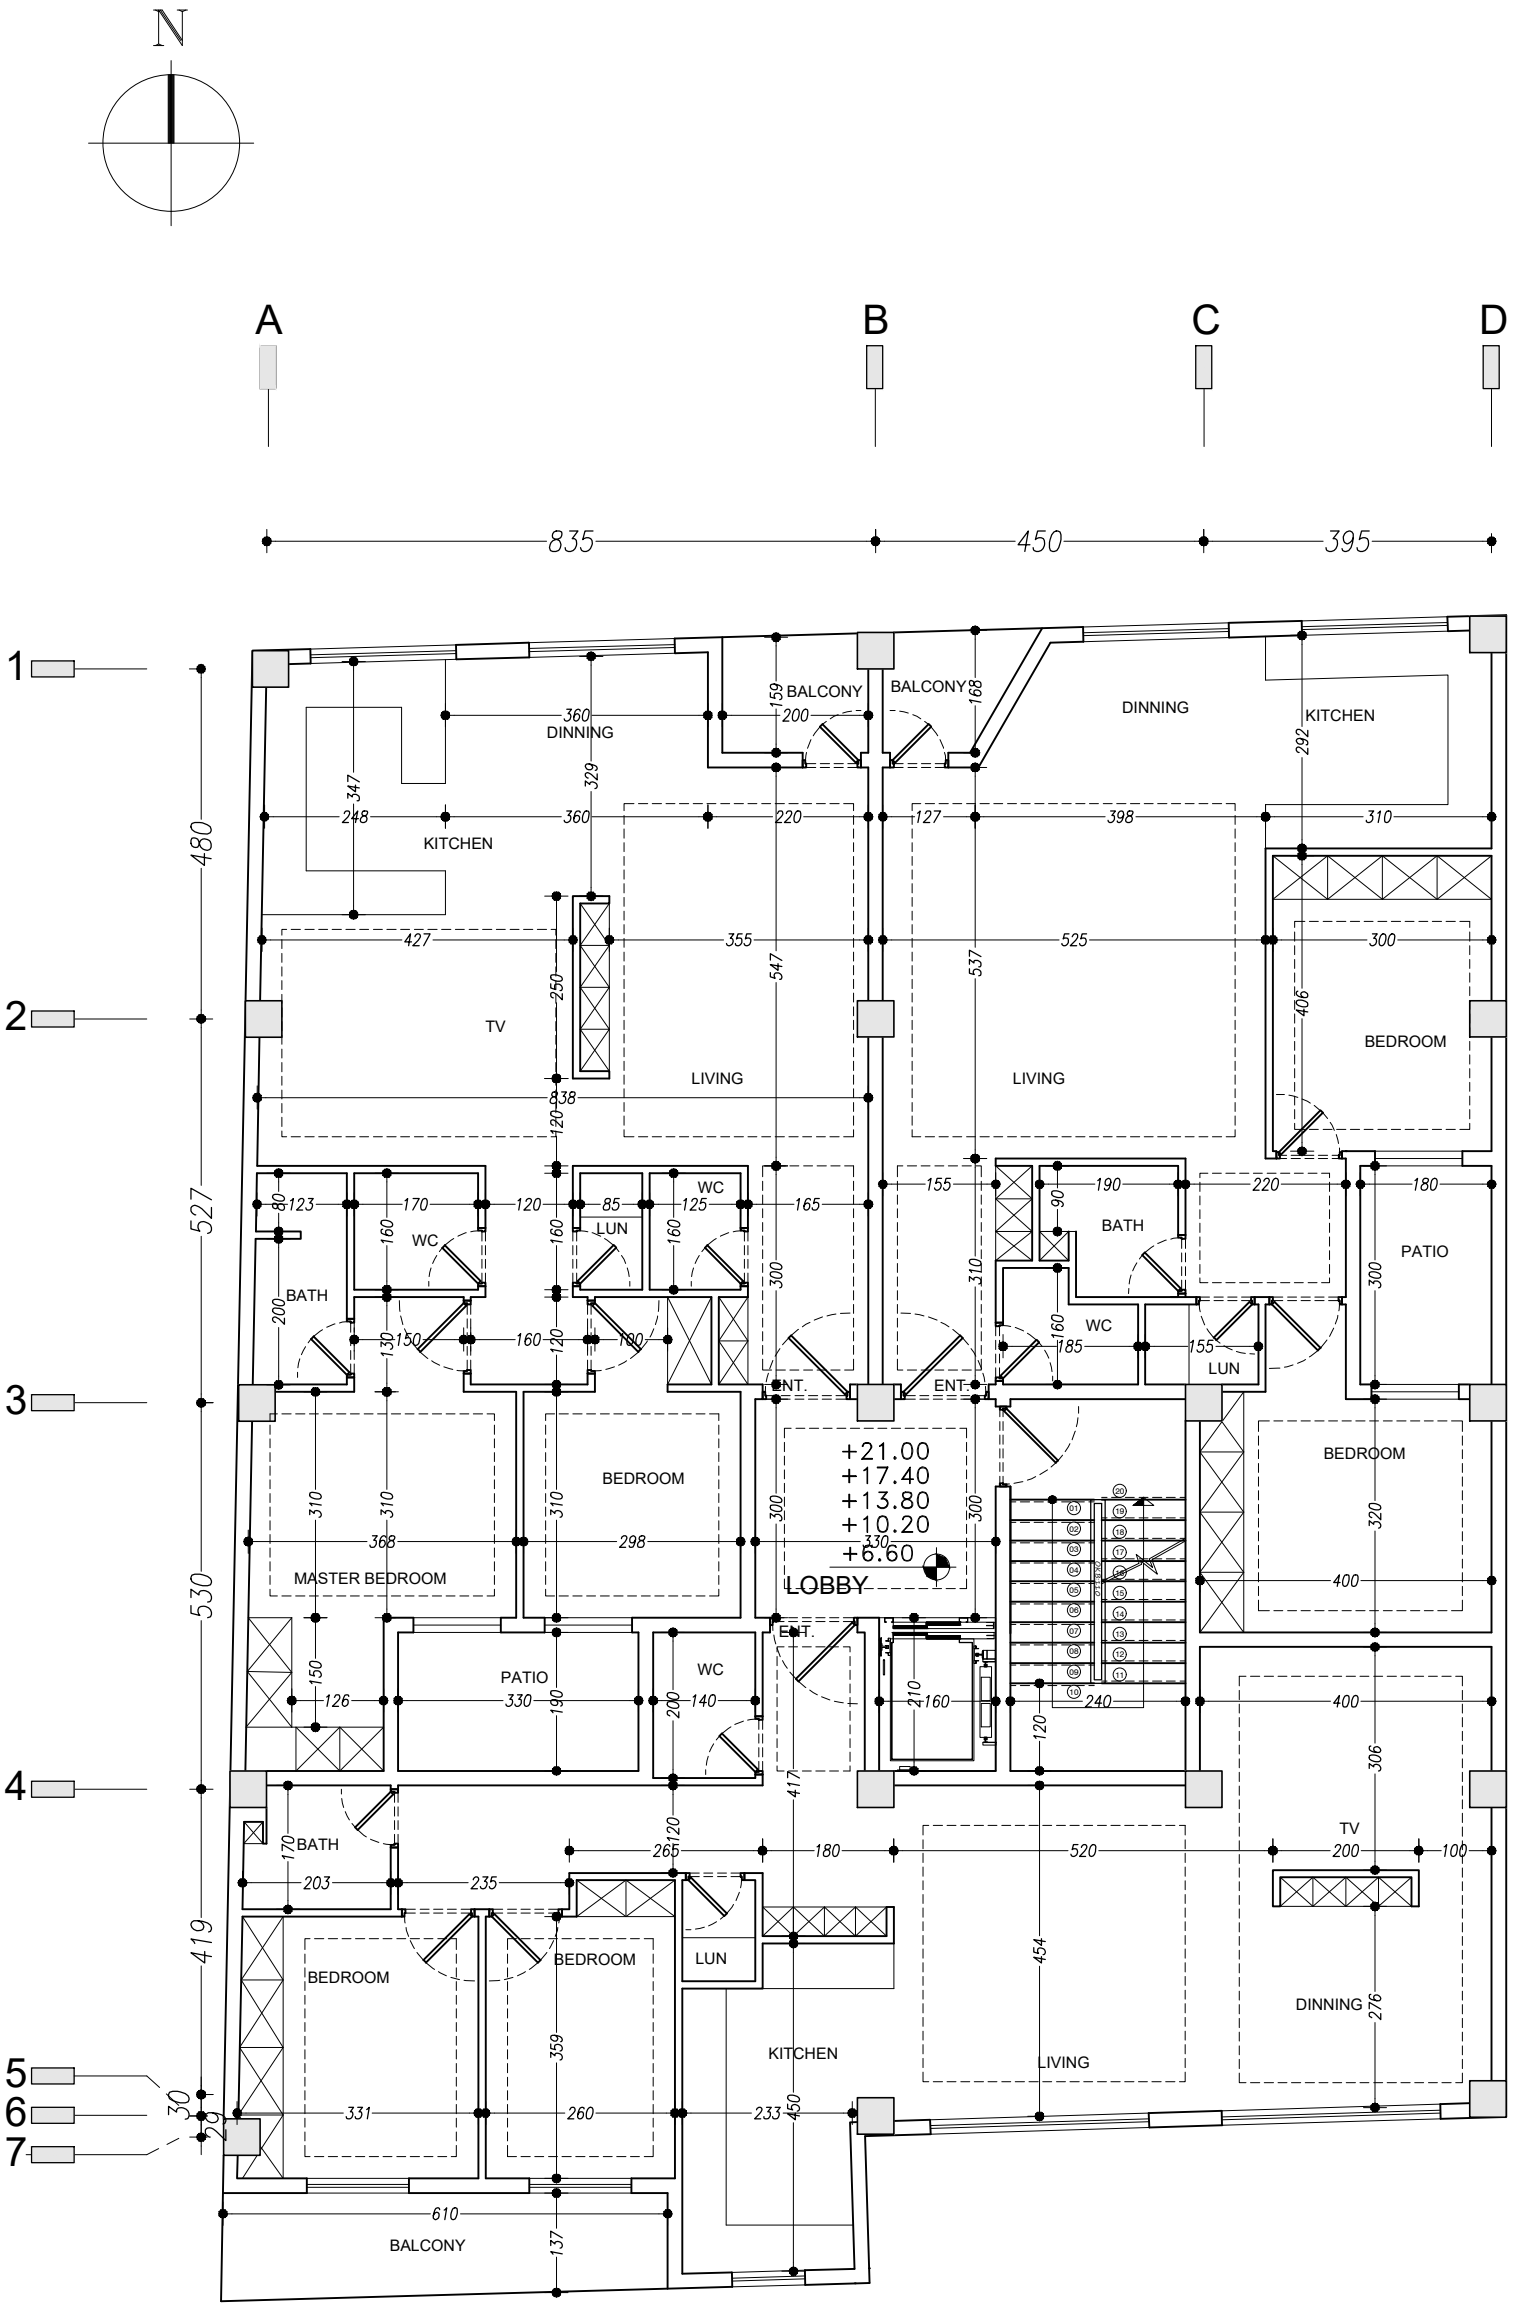


# Typical floor plan

SC. 1:100