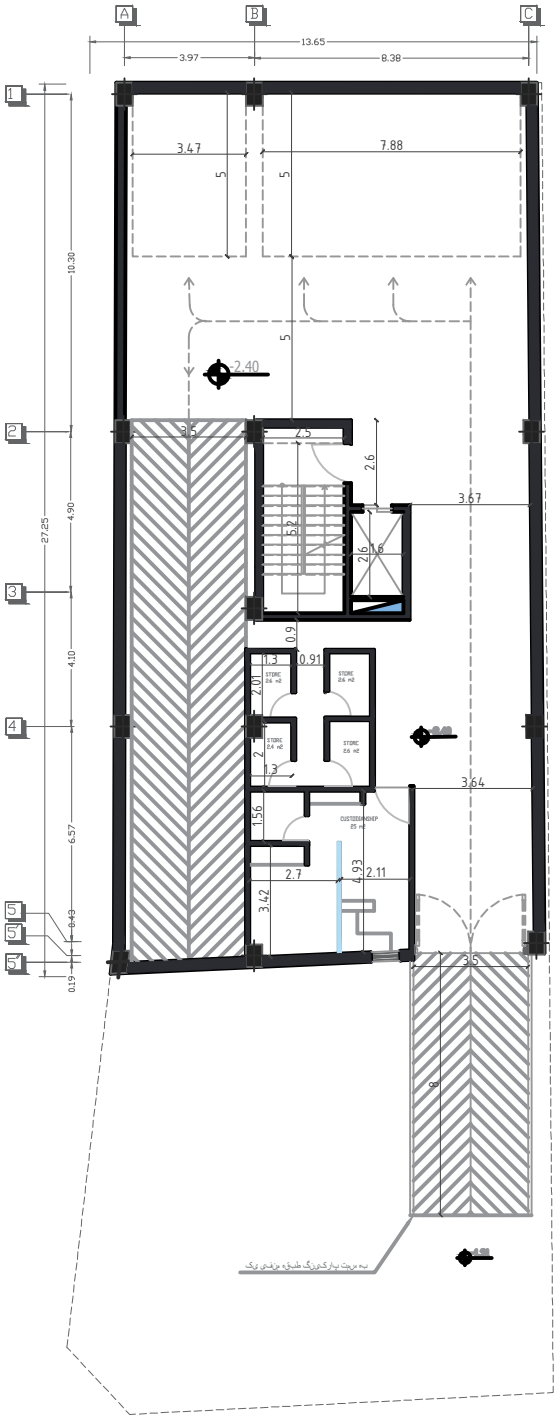

FIRST BASEMENT PLAN

DIMENSION PLAN

Sc. 1/100