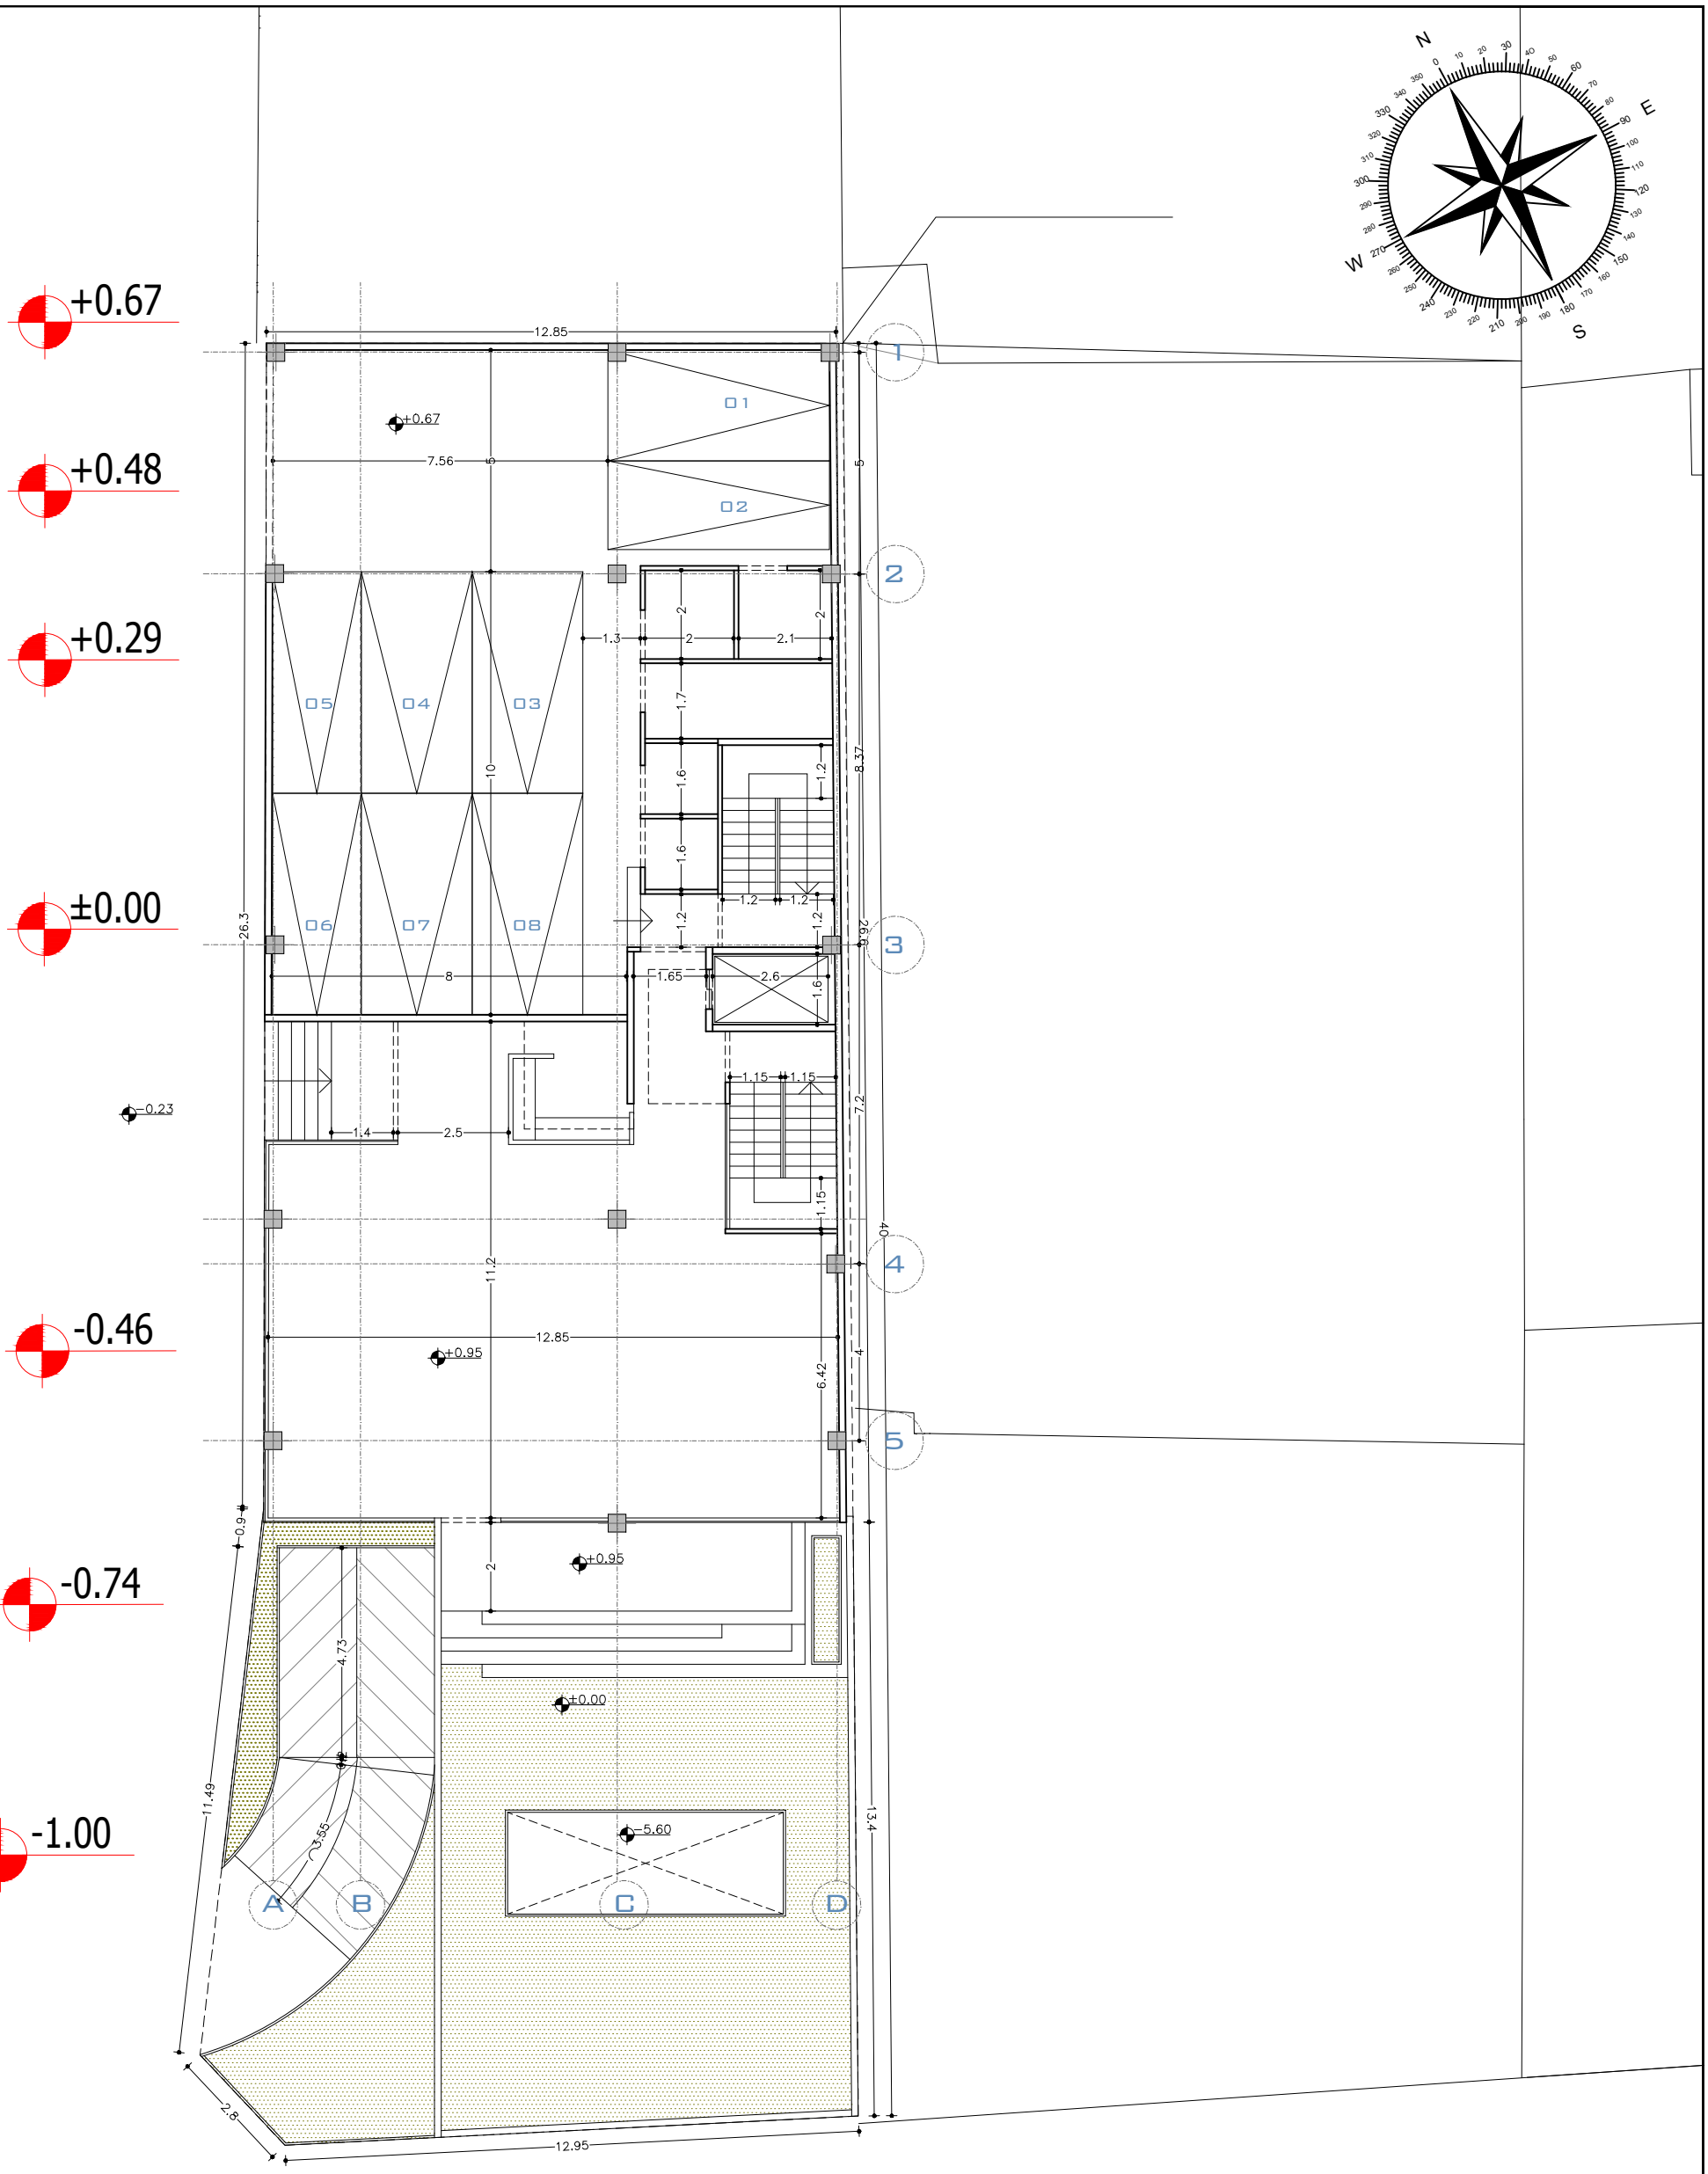

Ground Floor Plan

Sc: 1/100