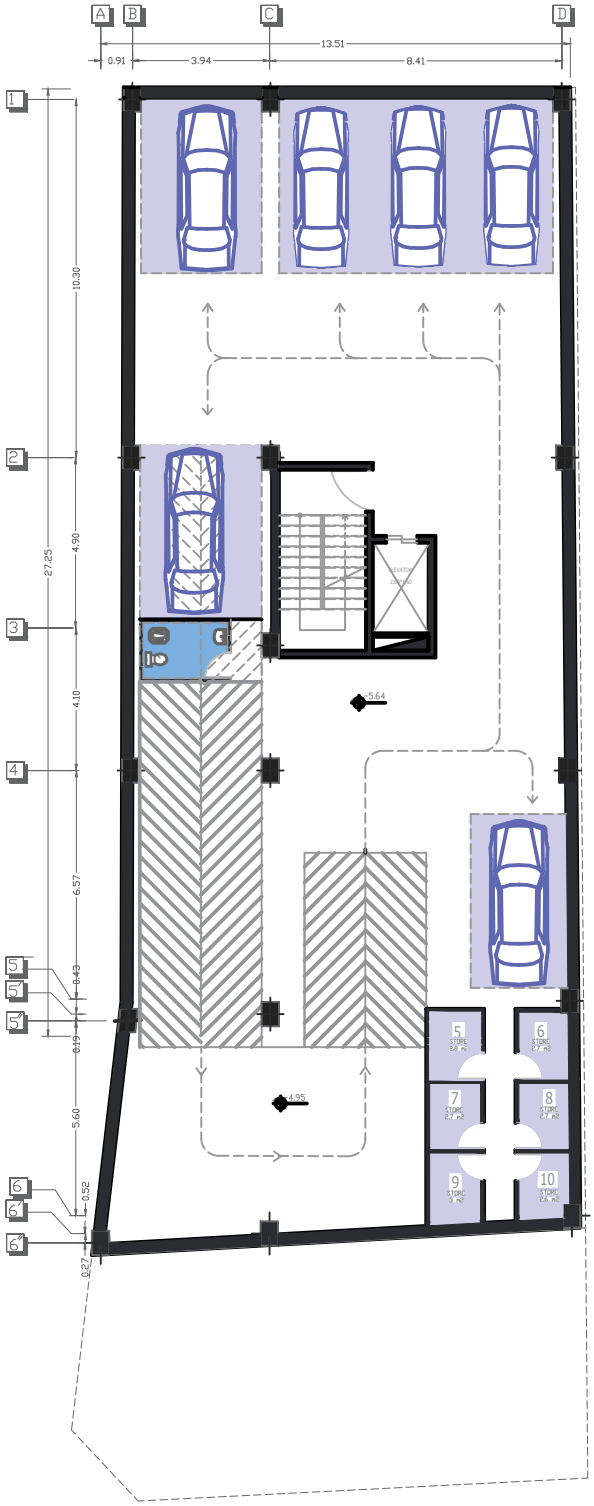

SECEND BASEMENT PLAN

FURNITURE PLAN

Sc. 1/100