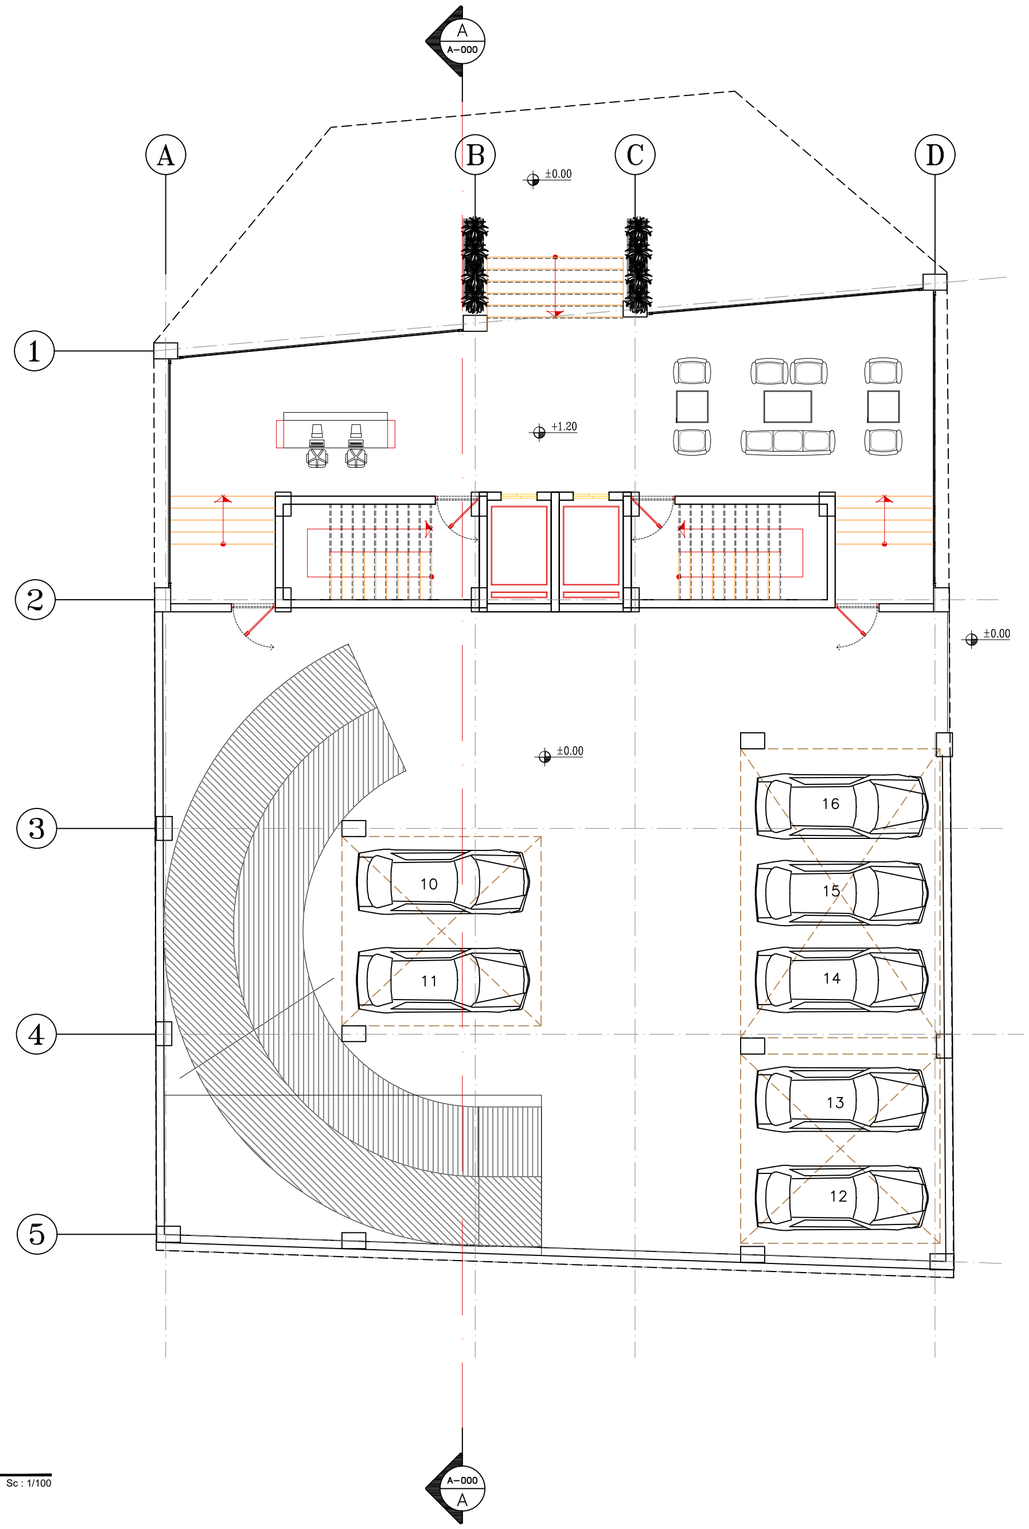

GF Floor Plan

Sc : 1/100

NOTE:

REV. NO	DATE	REV. BY

SUBJECT:

FOR STUDY

PROJECTS TITLE:
HIM RESIDENTIAL

DRAWING TITLE:

DRAWING DATE:
1403-03-08

SHEET SIZE - SCALE:

DESIGNED BY
SADAF ASGHARI
DRAWN BY

DRAWING No:

DSPLN.	PRJ. No.	DT.	SHEET No.
AD	0000		