پروژه زمرد ایزدشهر

AUTODESK

www.autodesk.com/revit

No.	Description	Date

Owner

زمرد

کاور

Project number	0001
Date	Issue Date
Drawn by	Author
Checked by	Checker

A000

Scale

5/13/2024 1:06:40 PM

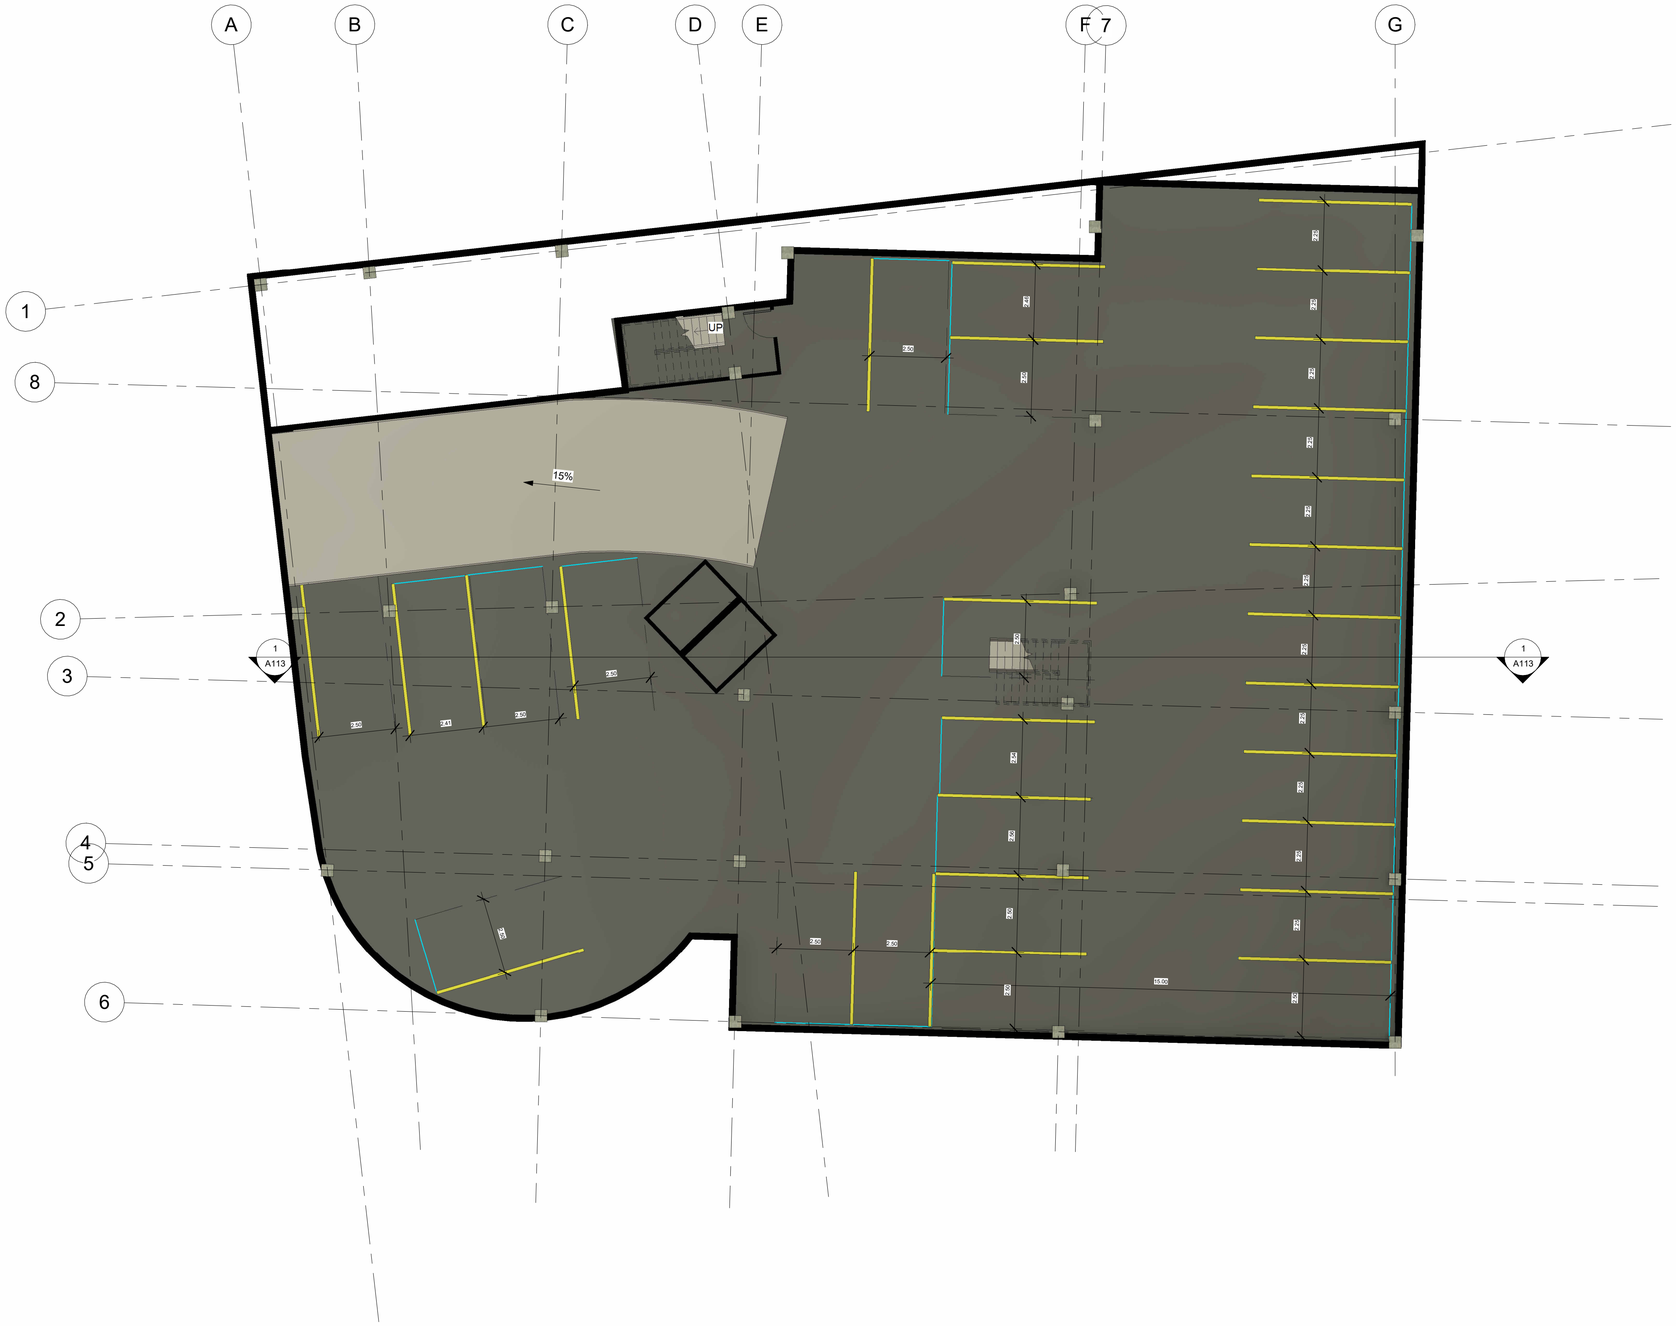

1 parking

1 : 100

AUTODESK

www.autodesk.com/revit

No.	Description	Date

Owner

زمرد

پارکینگ

Project number	0001
Date	Issue Date
Drawn by	مصطفی طاهری
Checked by	Checker

A101

Scale 1 : 100

5/13/2024 1:06:45 PM

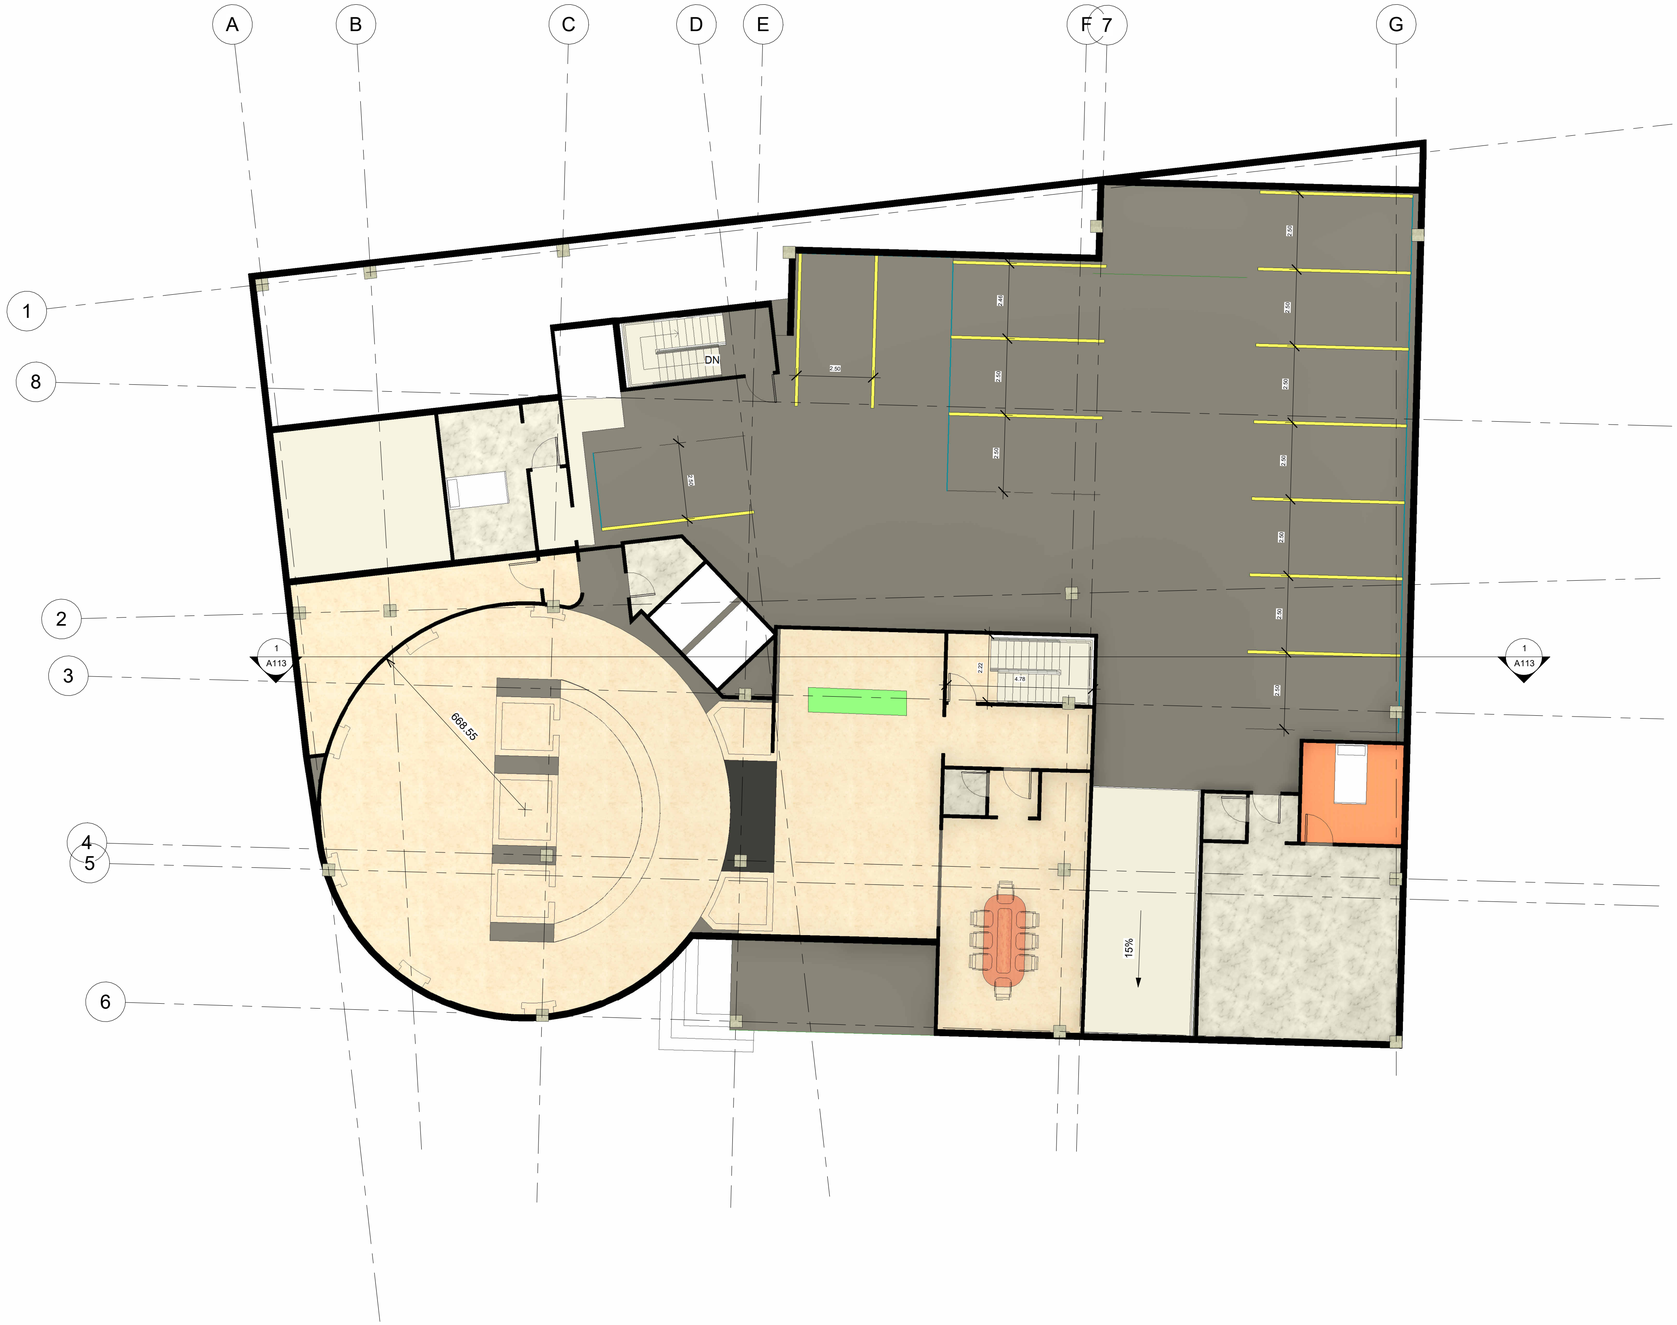

1 Level 0 Dim
1 : 100

AUTODESK

www.autodesk.com/revit

No.	Description	Date

Owner

زمرد

لابی اندازه گذاری

Project number	0001
Date	Issue Date
Drawn by	Author
Checked by	Checker

A102

Scale	1 : 100

5/13/2024 1:06:51 PM

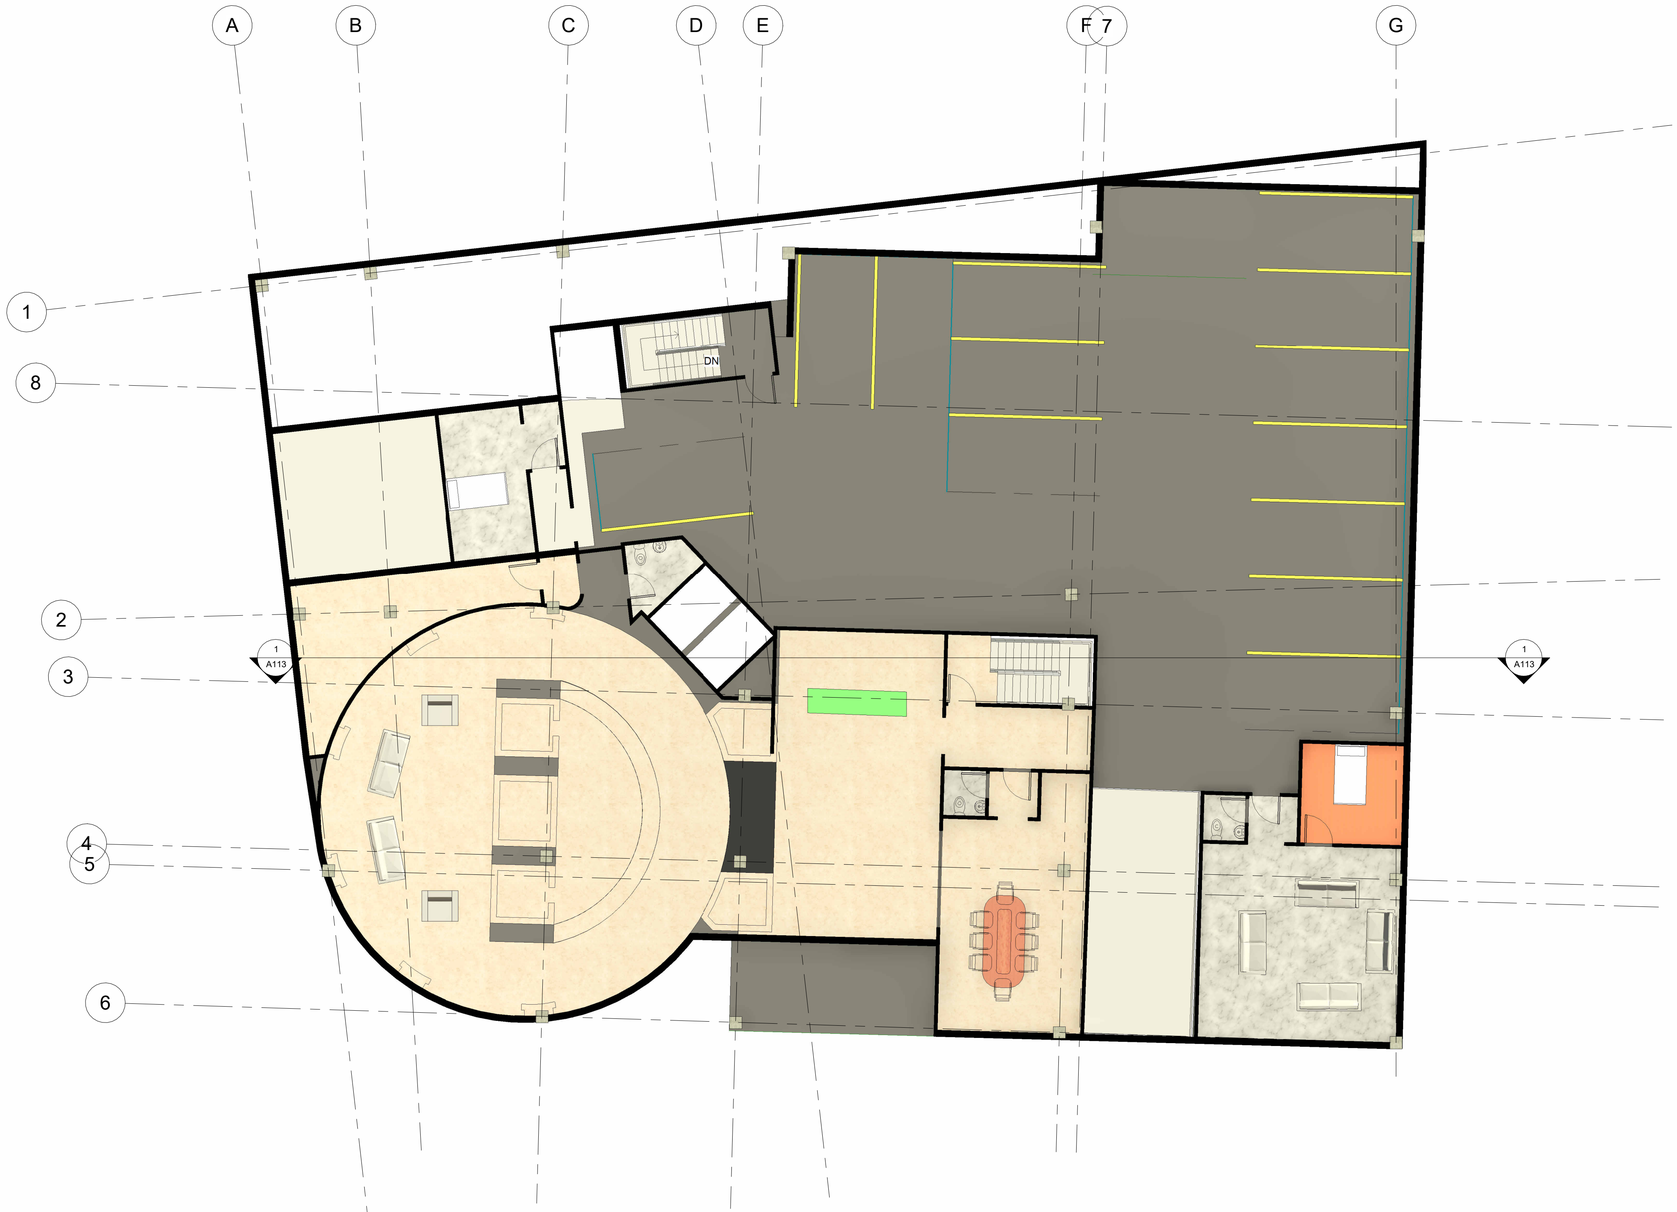

1 Level 0 Furniture
1 : 100

AUTODESK

www.autodesk.com/revit

No.	Description	Date

Owner

زمرد

لابی مبلمان

Project number	0001
Date	Issue Date
Drawn by	Author
Checked by	Checker

A103

Scale 1 : 100

5/13/2024 1:06:57 PM

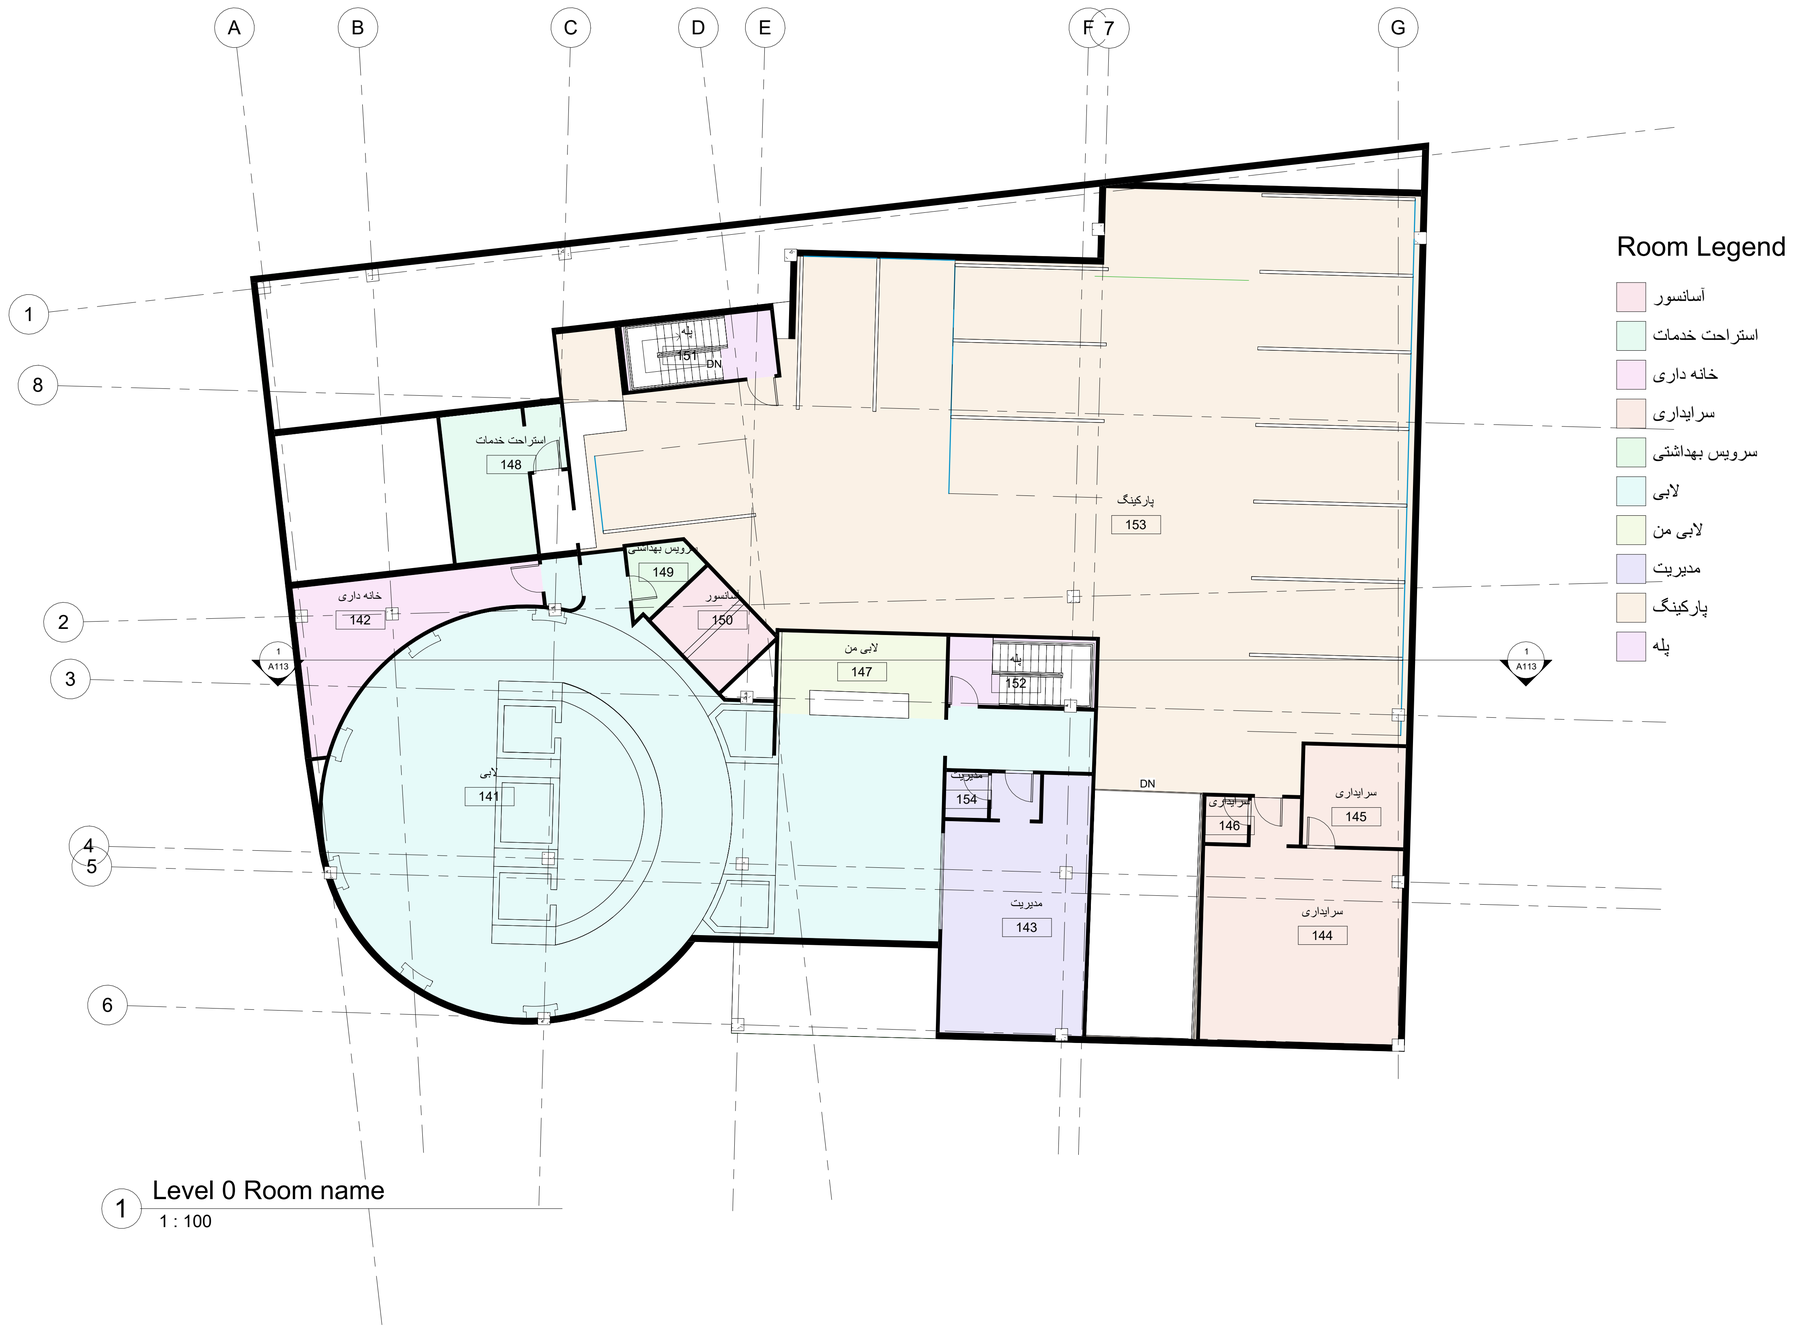

1 Level 0 Room name

1 : 100

AUTODESK

www.autodesk.com/revit

No.	Description	Date

Owner

زمرد

لابی فضا بندی

Project number	0001
Date	Issue Date
Drawn by	Author
Checked by	Checker

A104

Scale 1 : 100

5/13/2024 1:06:57 PM

1 Level 1 dim
1 : 100

AUTODESK

www.autodesk.com/revit

No.	Description	Date

Owner

زمرد

اندازه گذاری حیاط

Project number	0001
Date	Issue Date
Drawn by	Author
Checked by	Checker

A105

Scale 1 : 100

5/13/2024 1:06:58 PM

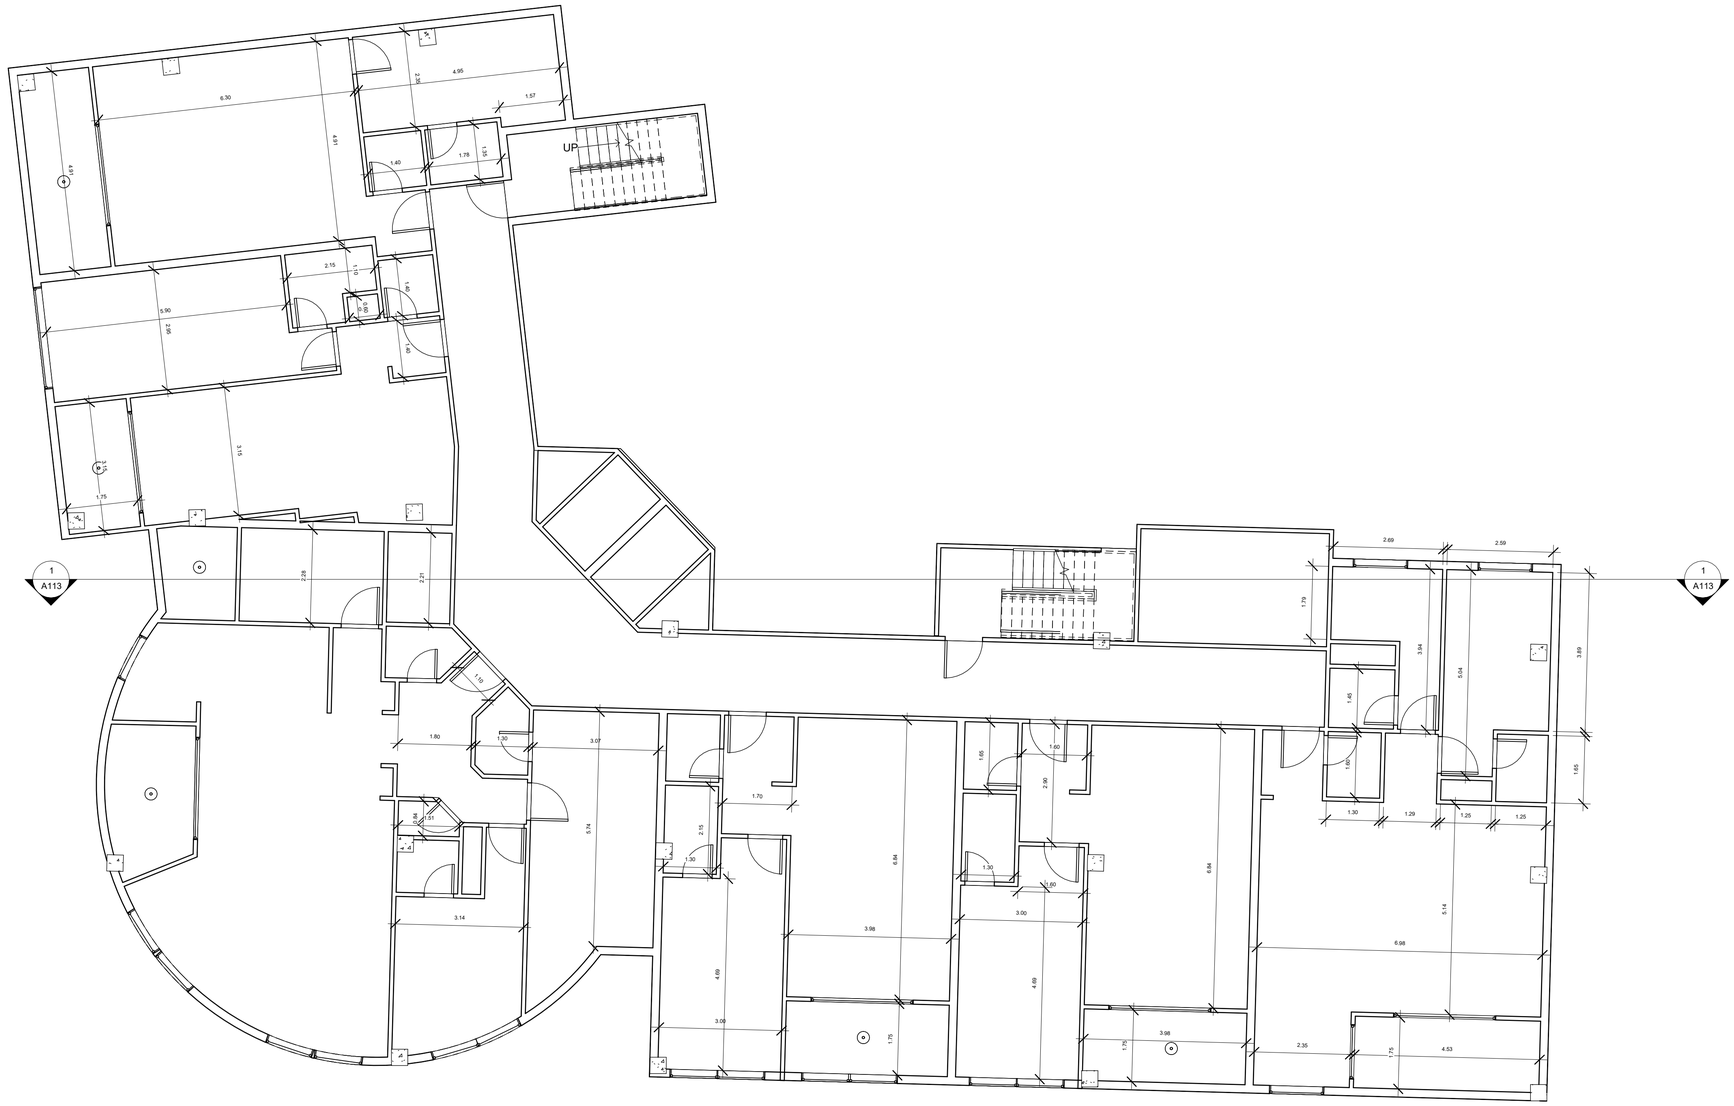

1 Level 2 dim

1 : 75

AUTODESK

www.autodesk.com/revit

No.	Description	Date

Owner

زمرد

اندازه گذاری تیپ1 -4

Project number	0001
Date	Issue Date
Drawn by	Author
Checked by	Checker

A106

Scale 1 : 75

5/13/2024 1:06:58 PM

1 Level 2 Furniture
1 : 75

AUTODESK

www.autodesk.com/revit

No.	Description	Date

Owner

زمرد

مبلمان تیپ1 -4

Project number	0001
Date	Issue Date
Drawn by	Author
Checked by	Checker

A107

Scale 1 : 75

5/13/2024 1:07:05 PM

1 Level 2 Room name

1 : 75

AUTODESK

www.autodesk.com/revit

No.	Description	Date

Owner

زمرد

فضا بندی تیپ1 -4

Project number	0001
Date	Issue Date
Drawn by	Author
Checked by	Checker

A108

Scale 1 : 75

5/13/2024 1:07:13 PM

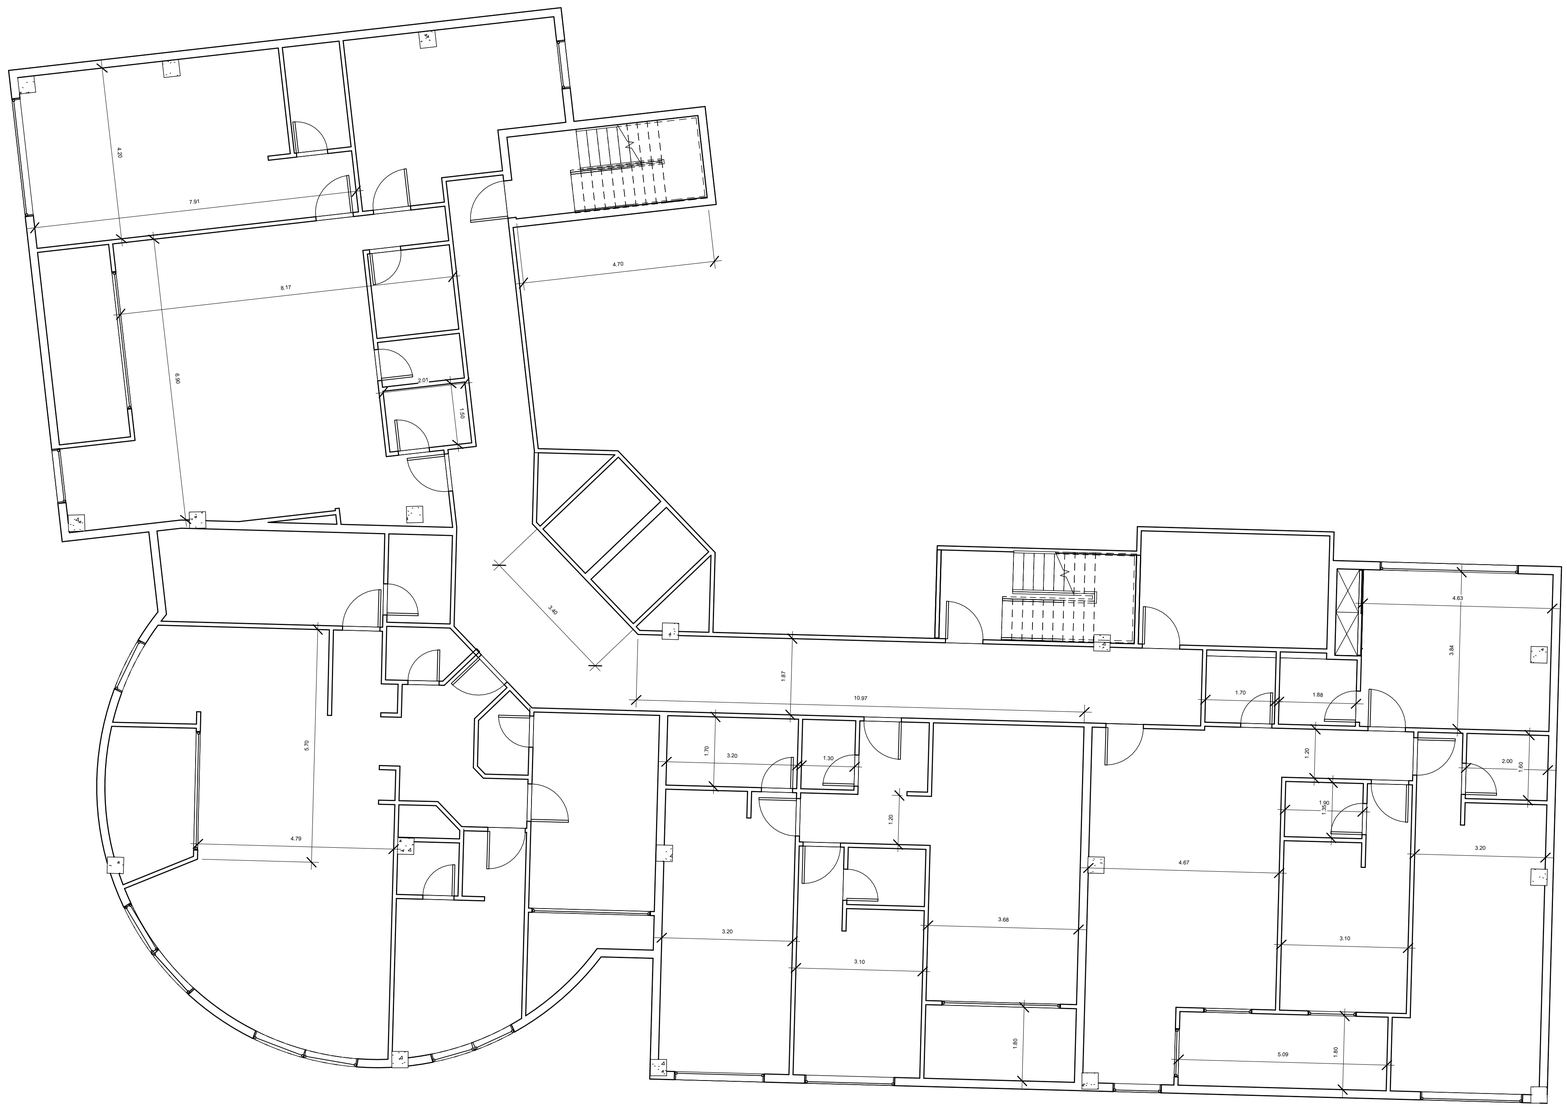

1 Level 6 Dim
1 : 75

AUTODESK.

www.autodesk.com/revit

No.	Description	Date

Owner

زمرد

اندازه گذاری تیپ5 -8

Project number	0001
Date	Issue Date
Drawn by	Author
Checked by	Checker

A109

Scale 1 : 75

5/13/2024 1:07:13 PM

1 Level 6 Furniture
1 : 75

AUTODESK

www.autodesk.com/revit

No.	Description	Date

Owner

زمرد

مبلمان تیپ5 -8

Project number	0001
Date	Issue Date
Drawn by	Author
Checked by	Checker

A110

Scale 1 : 75

5/13/2024 1:07:20 PM

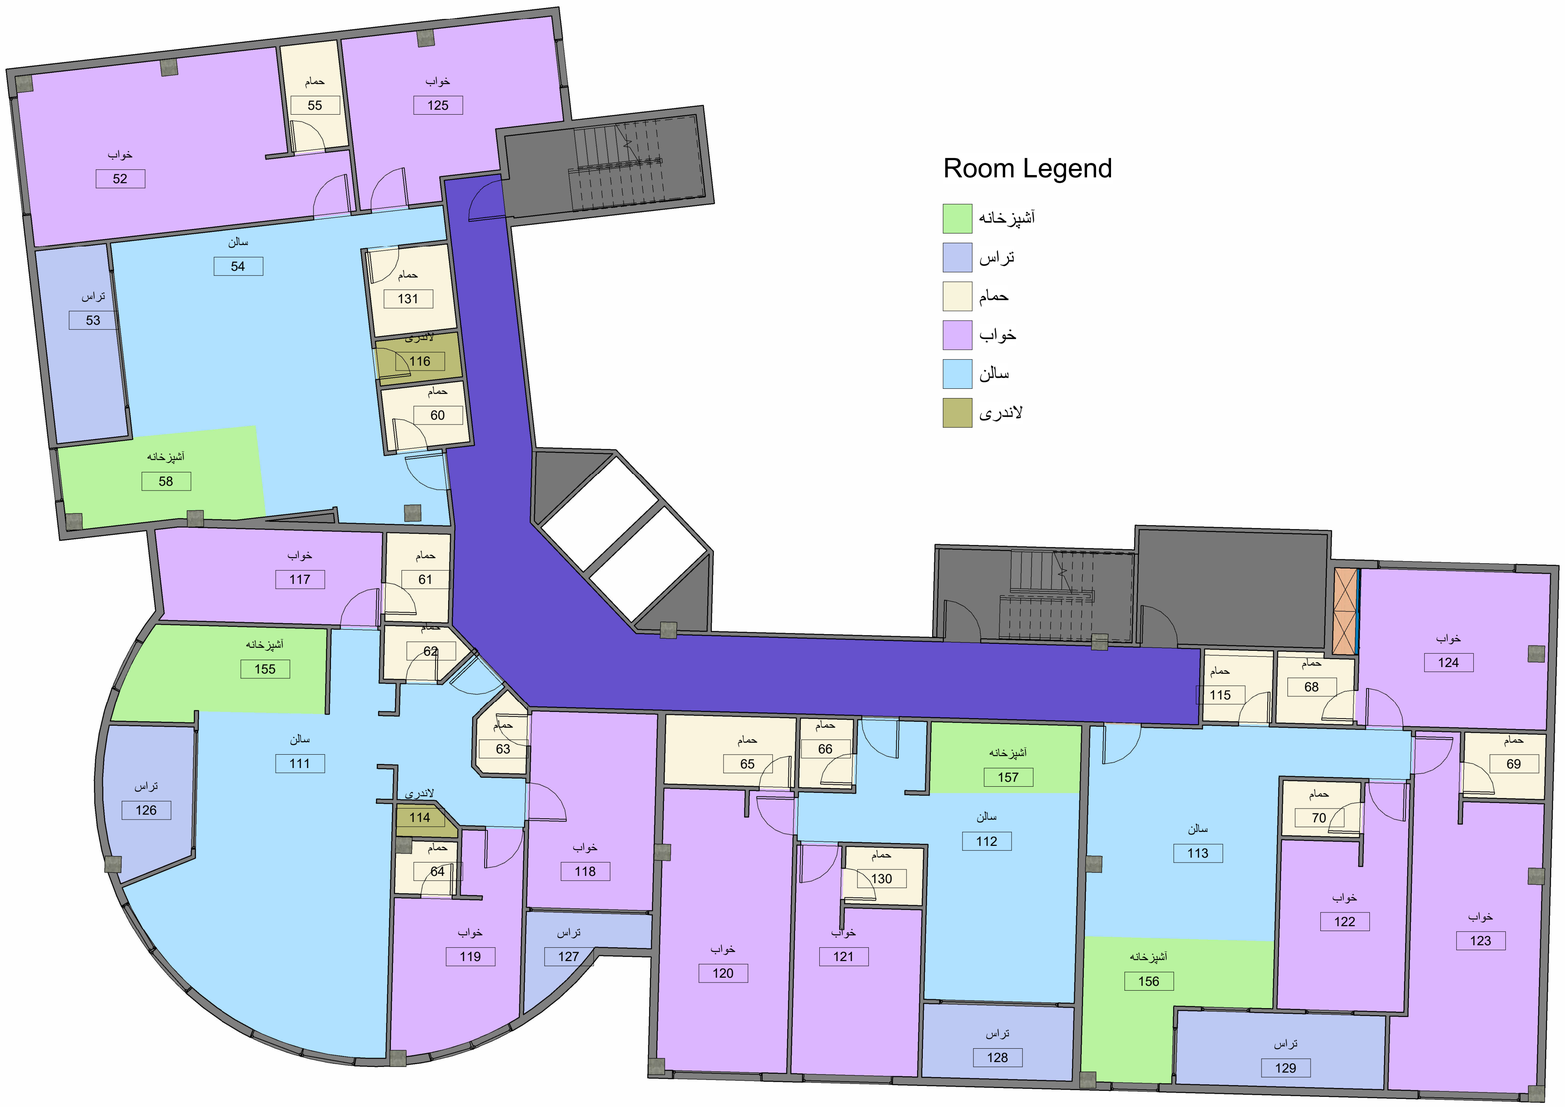

1 Level 6 Room name

1 : 75

AUTODESK

www.autodesk.com/revit

No.	Description	Date

Owner

زمرد

فضا بندی تیپ5 -8

Project number	0001
Date	Issue Date
Drawn by	Author
Checked by	Checker

A111

Scale 1 : 75

5/13/2024 1:07:25 PM

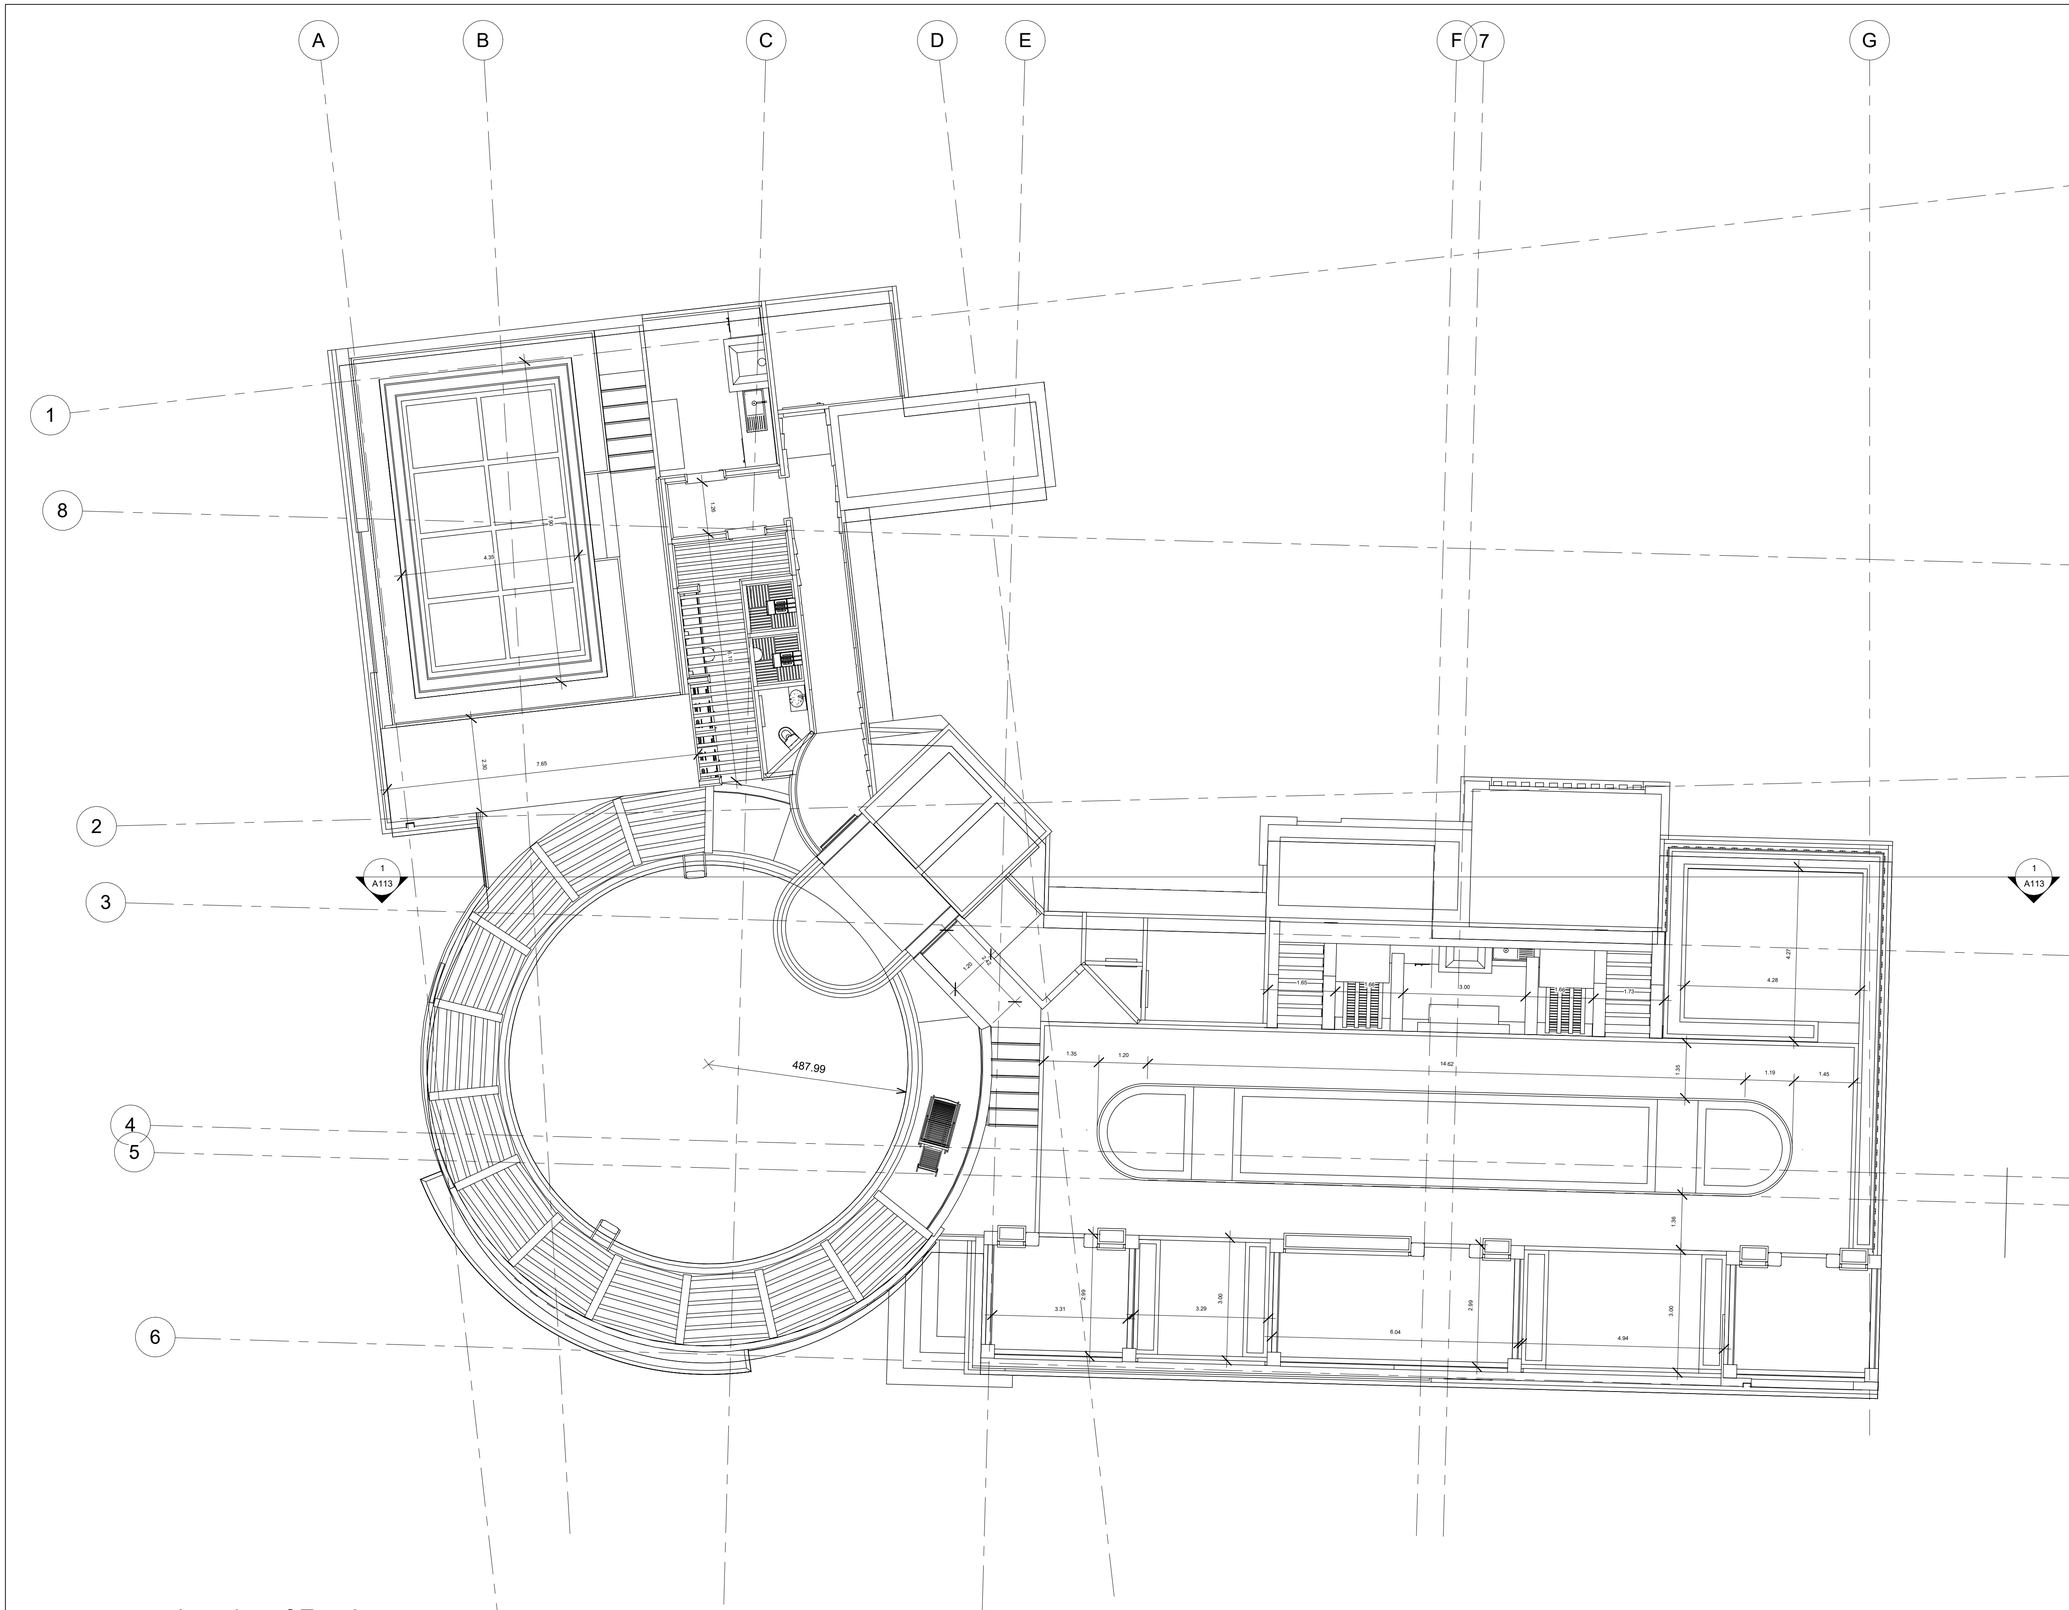

1 Level roof Furniture
1 : 75

AUTODESK

www.autodesk.com/revit

No.	Description	Date

Owner

زمرد

پلان روف گاردن

Project number	0001
Date	Issue Date
Drawn by	Author
Checked by	Checker

A112

Scale 1 : 75

5/13/2024 1:07:25 PM

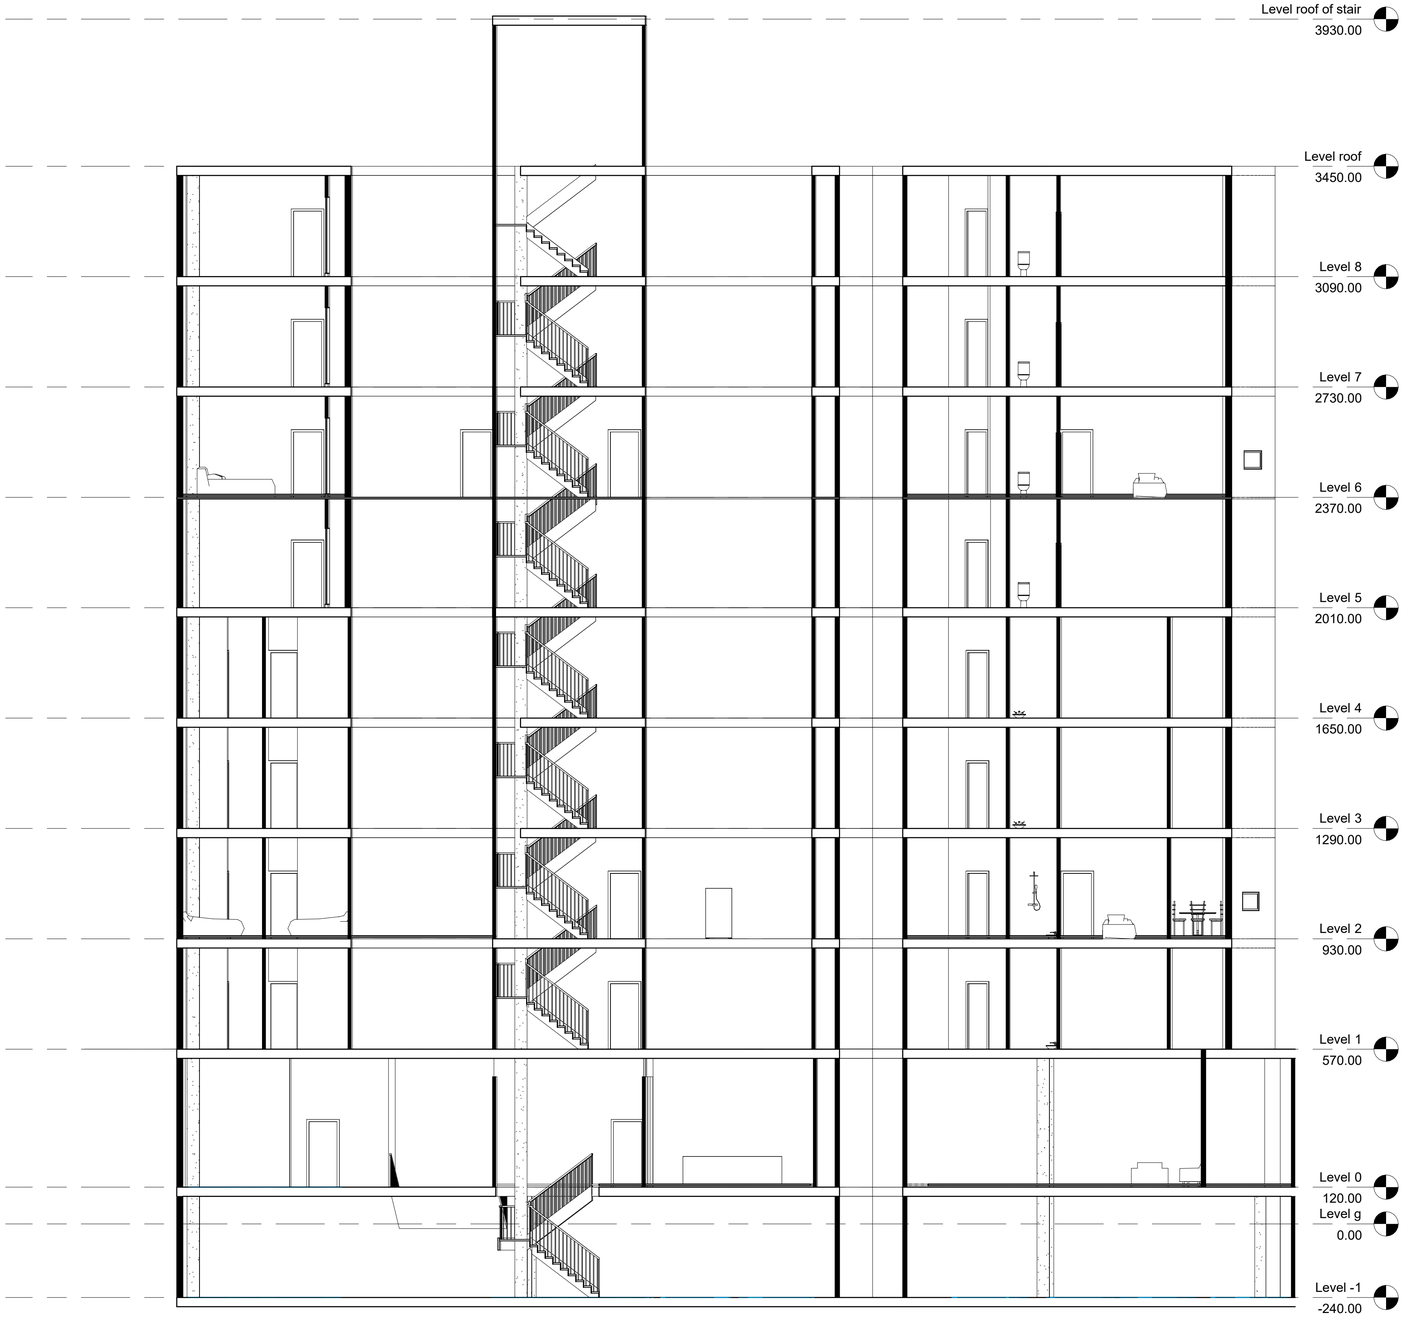

1 Section A-A
1 : 100

AUTODESK

www.autodesk.com/revit

No.	Description	Date

Owner

زمرد

مقطع

Project number	0001
Date	Issue Date
Drawn by	Author
Checked by	Checker

A113

Scale 1 : 100

5/13/2024 1:07:27 PM

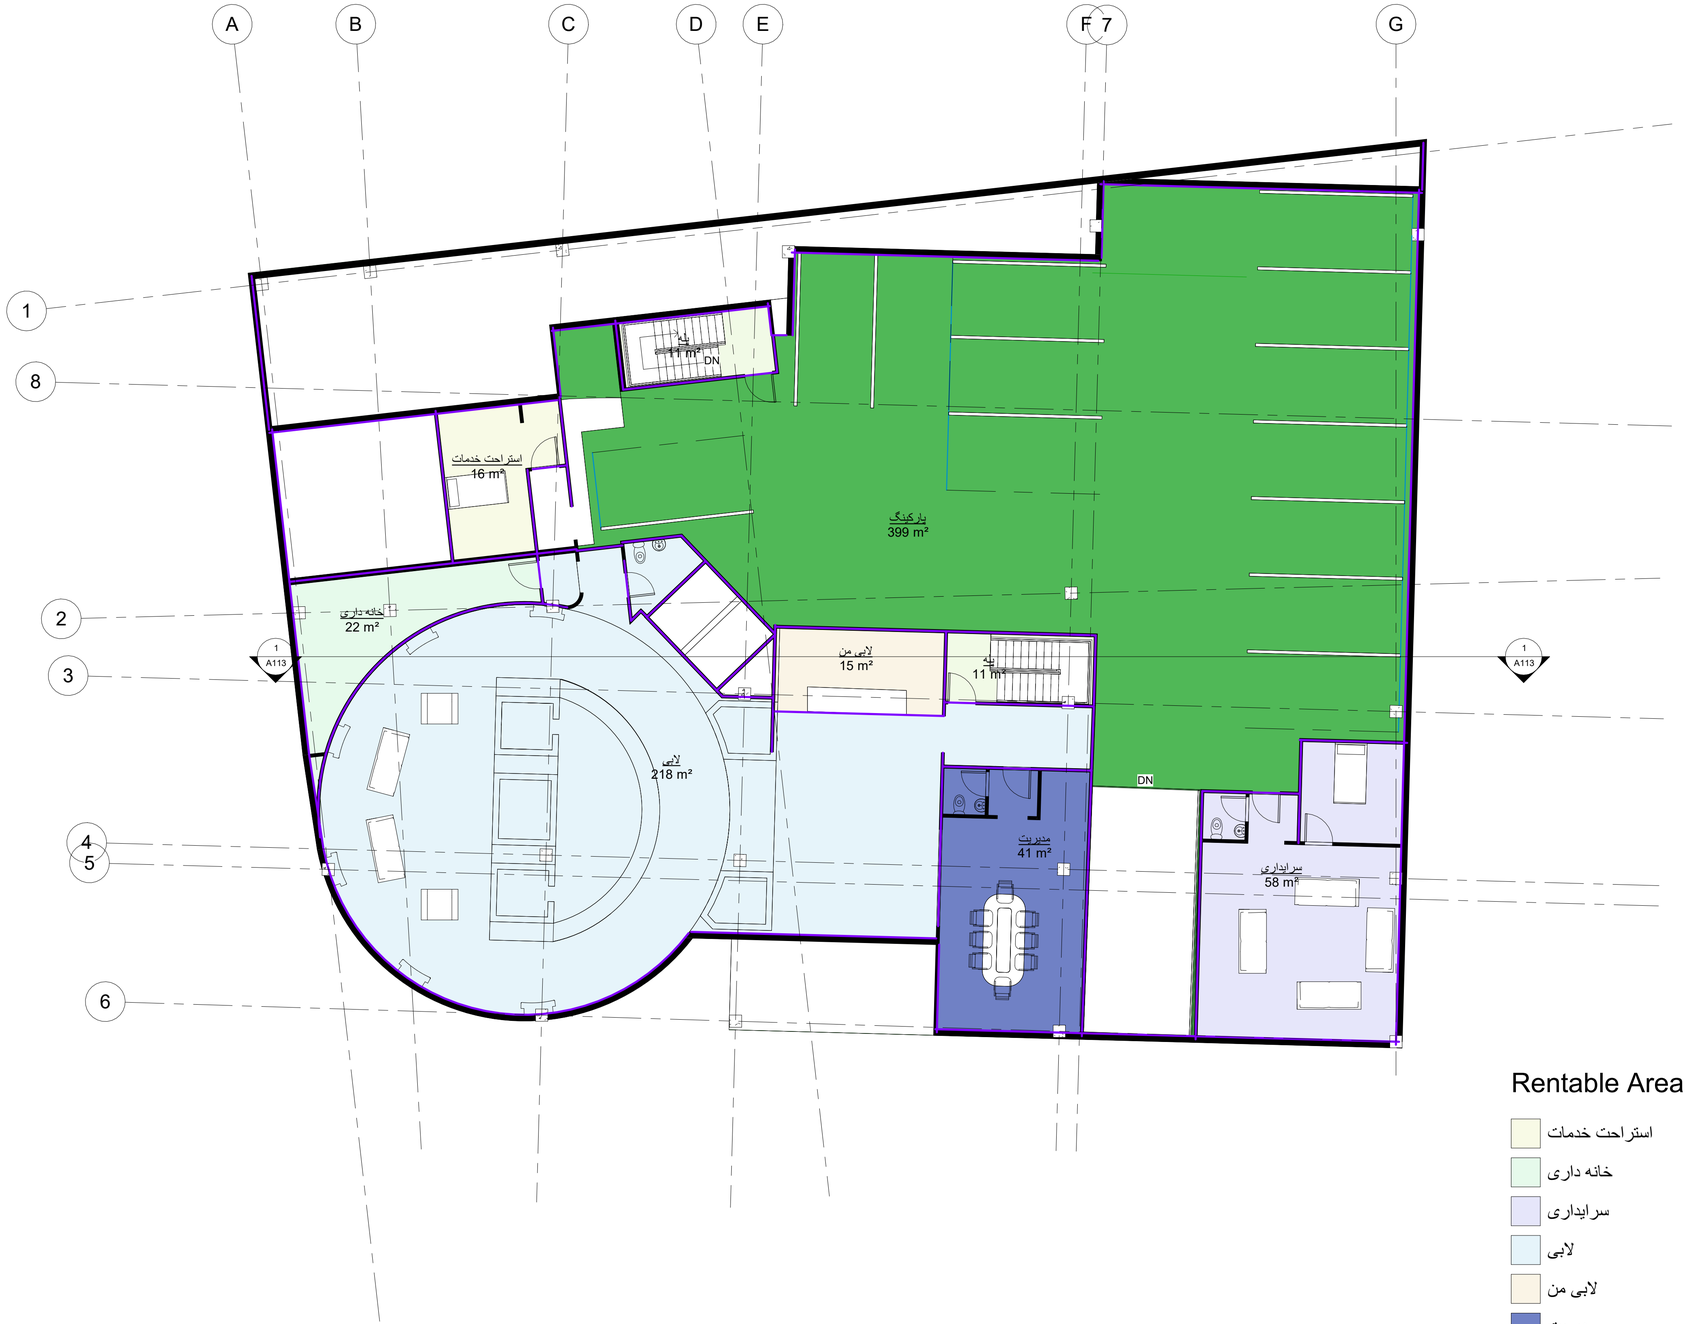

Rentable Area Legend

- استراحت خدمات
- خانه داری
- سرایداری
- لابی
- لابی من
- مدیریت
- پارکینگ
- پله

1 Level 0
1 : 100

AUTODESK

www.autodesk.com/revit

No.	Description	Date

Owner

زمرد

مساحی طبقه لابی

Project number	0001
Date	Issue Date
Drawn by	Author
Checked by	Checker

A114

Scale 1 : 100

5/13/2024 1:07:27 PM

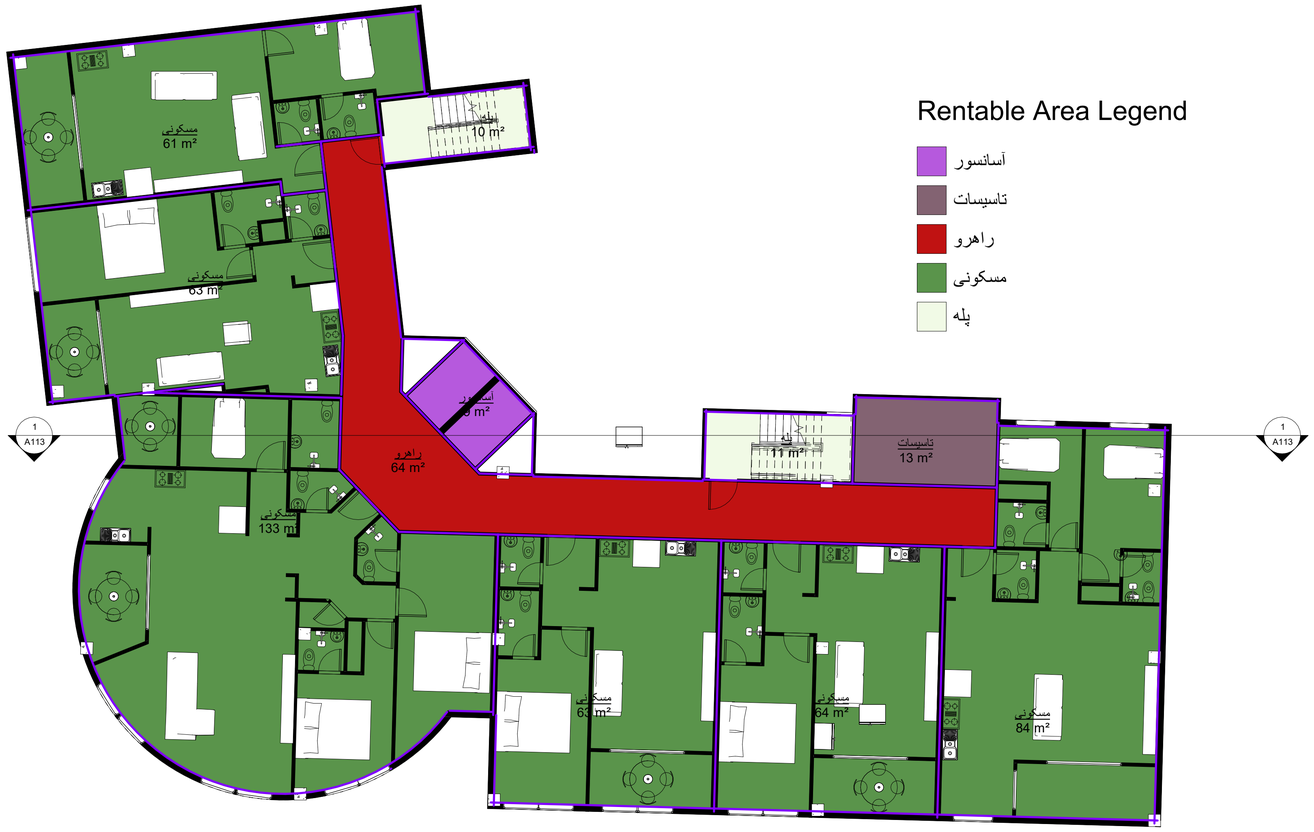

Rentable Area Legend

- آسانسور
- تاسیسات
- راهرو
- مسکونی
- پله

1 Level 2
1 : 100

AUTODESK

www.autodesk.com/revit

No.	Description	Date

Owner

زمرد

مساحی تیپ طبقات
1-4

Project number	0001
Date	Issue Date
Drawn by	Author
Checked by	Checker

A115

Scale 1 : 100

5/13/2024 1:07:28 PM

Rentable Area Legend

- آسانسور
- تاسیسات
- راهرو
- مسکونی
- پله

1 Level 6

1 : 100

AUTODESK

www.autodesk.com/revit

No.	Description	Date

Owner

زمرد

مساحی تیپ طبقات
5-8

Project number	0001
Date	Issue Date
Drawn by	Author
Checked by	Checker

A116

Scale 1 : 100

5/13/2024 1:07:29 PM