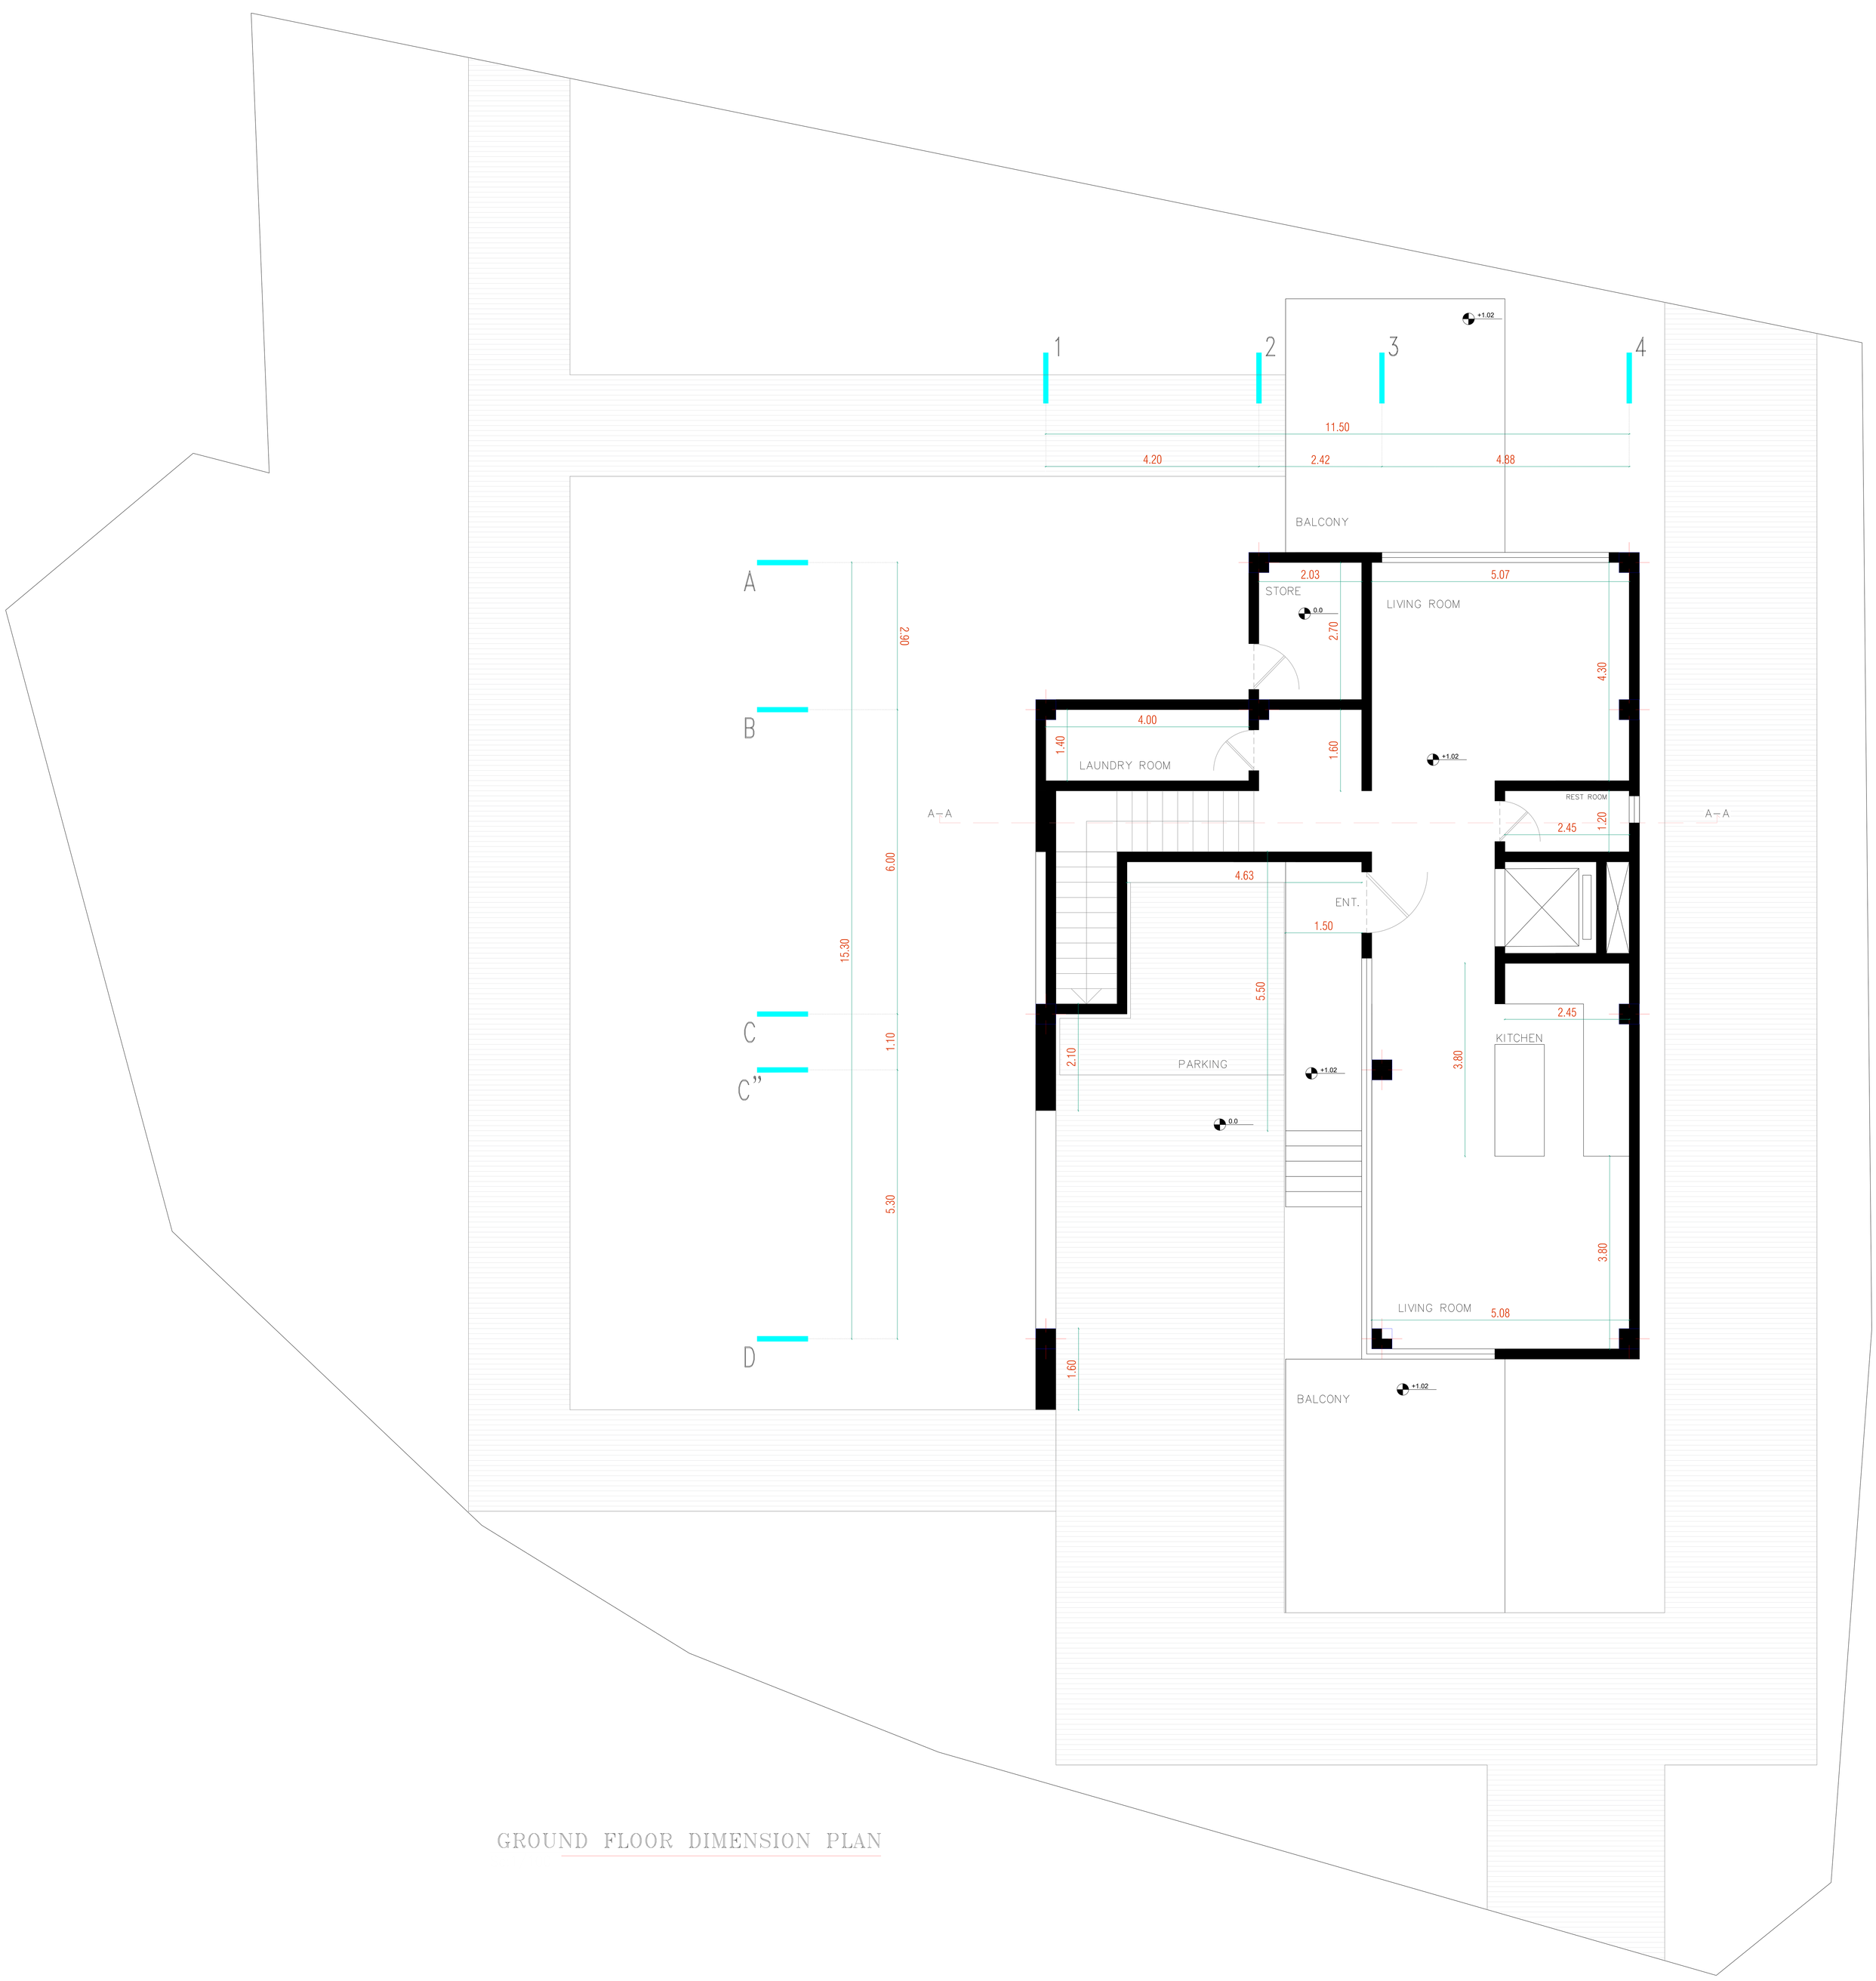

GROUND FLOOR DIMENSION PLAN

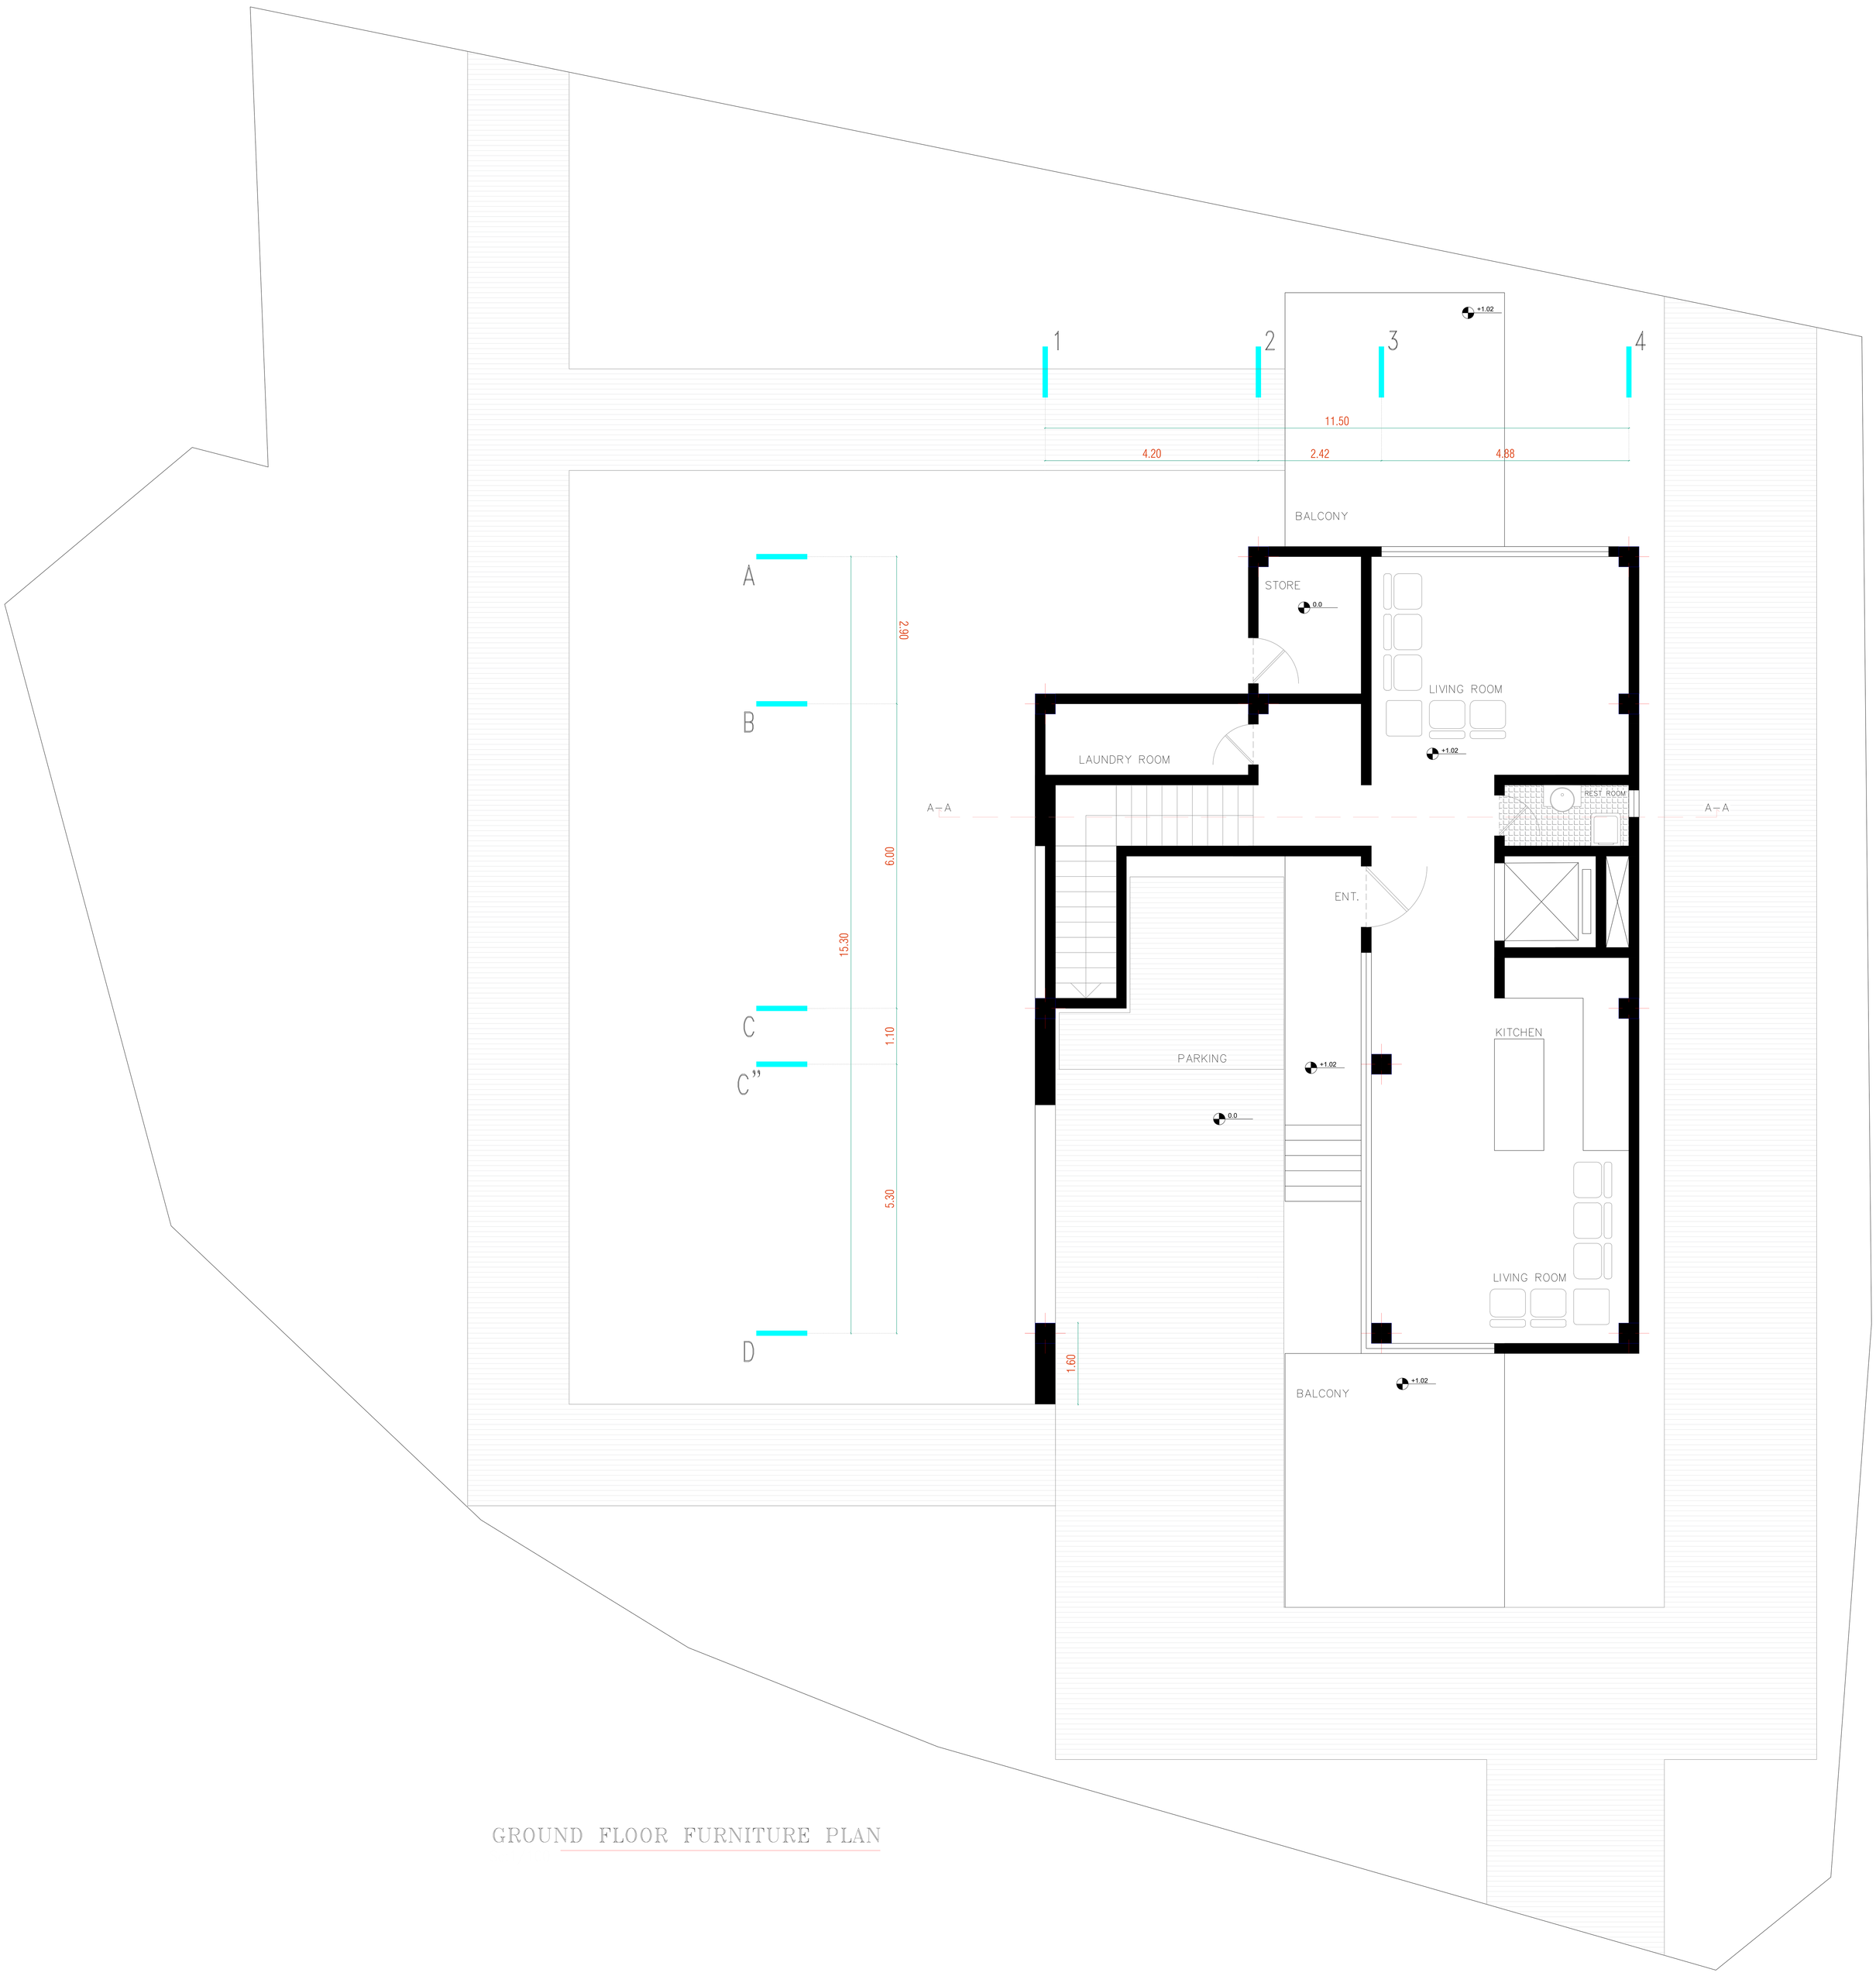

GROUND FLOOR FURNITURE PLAN

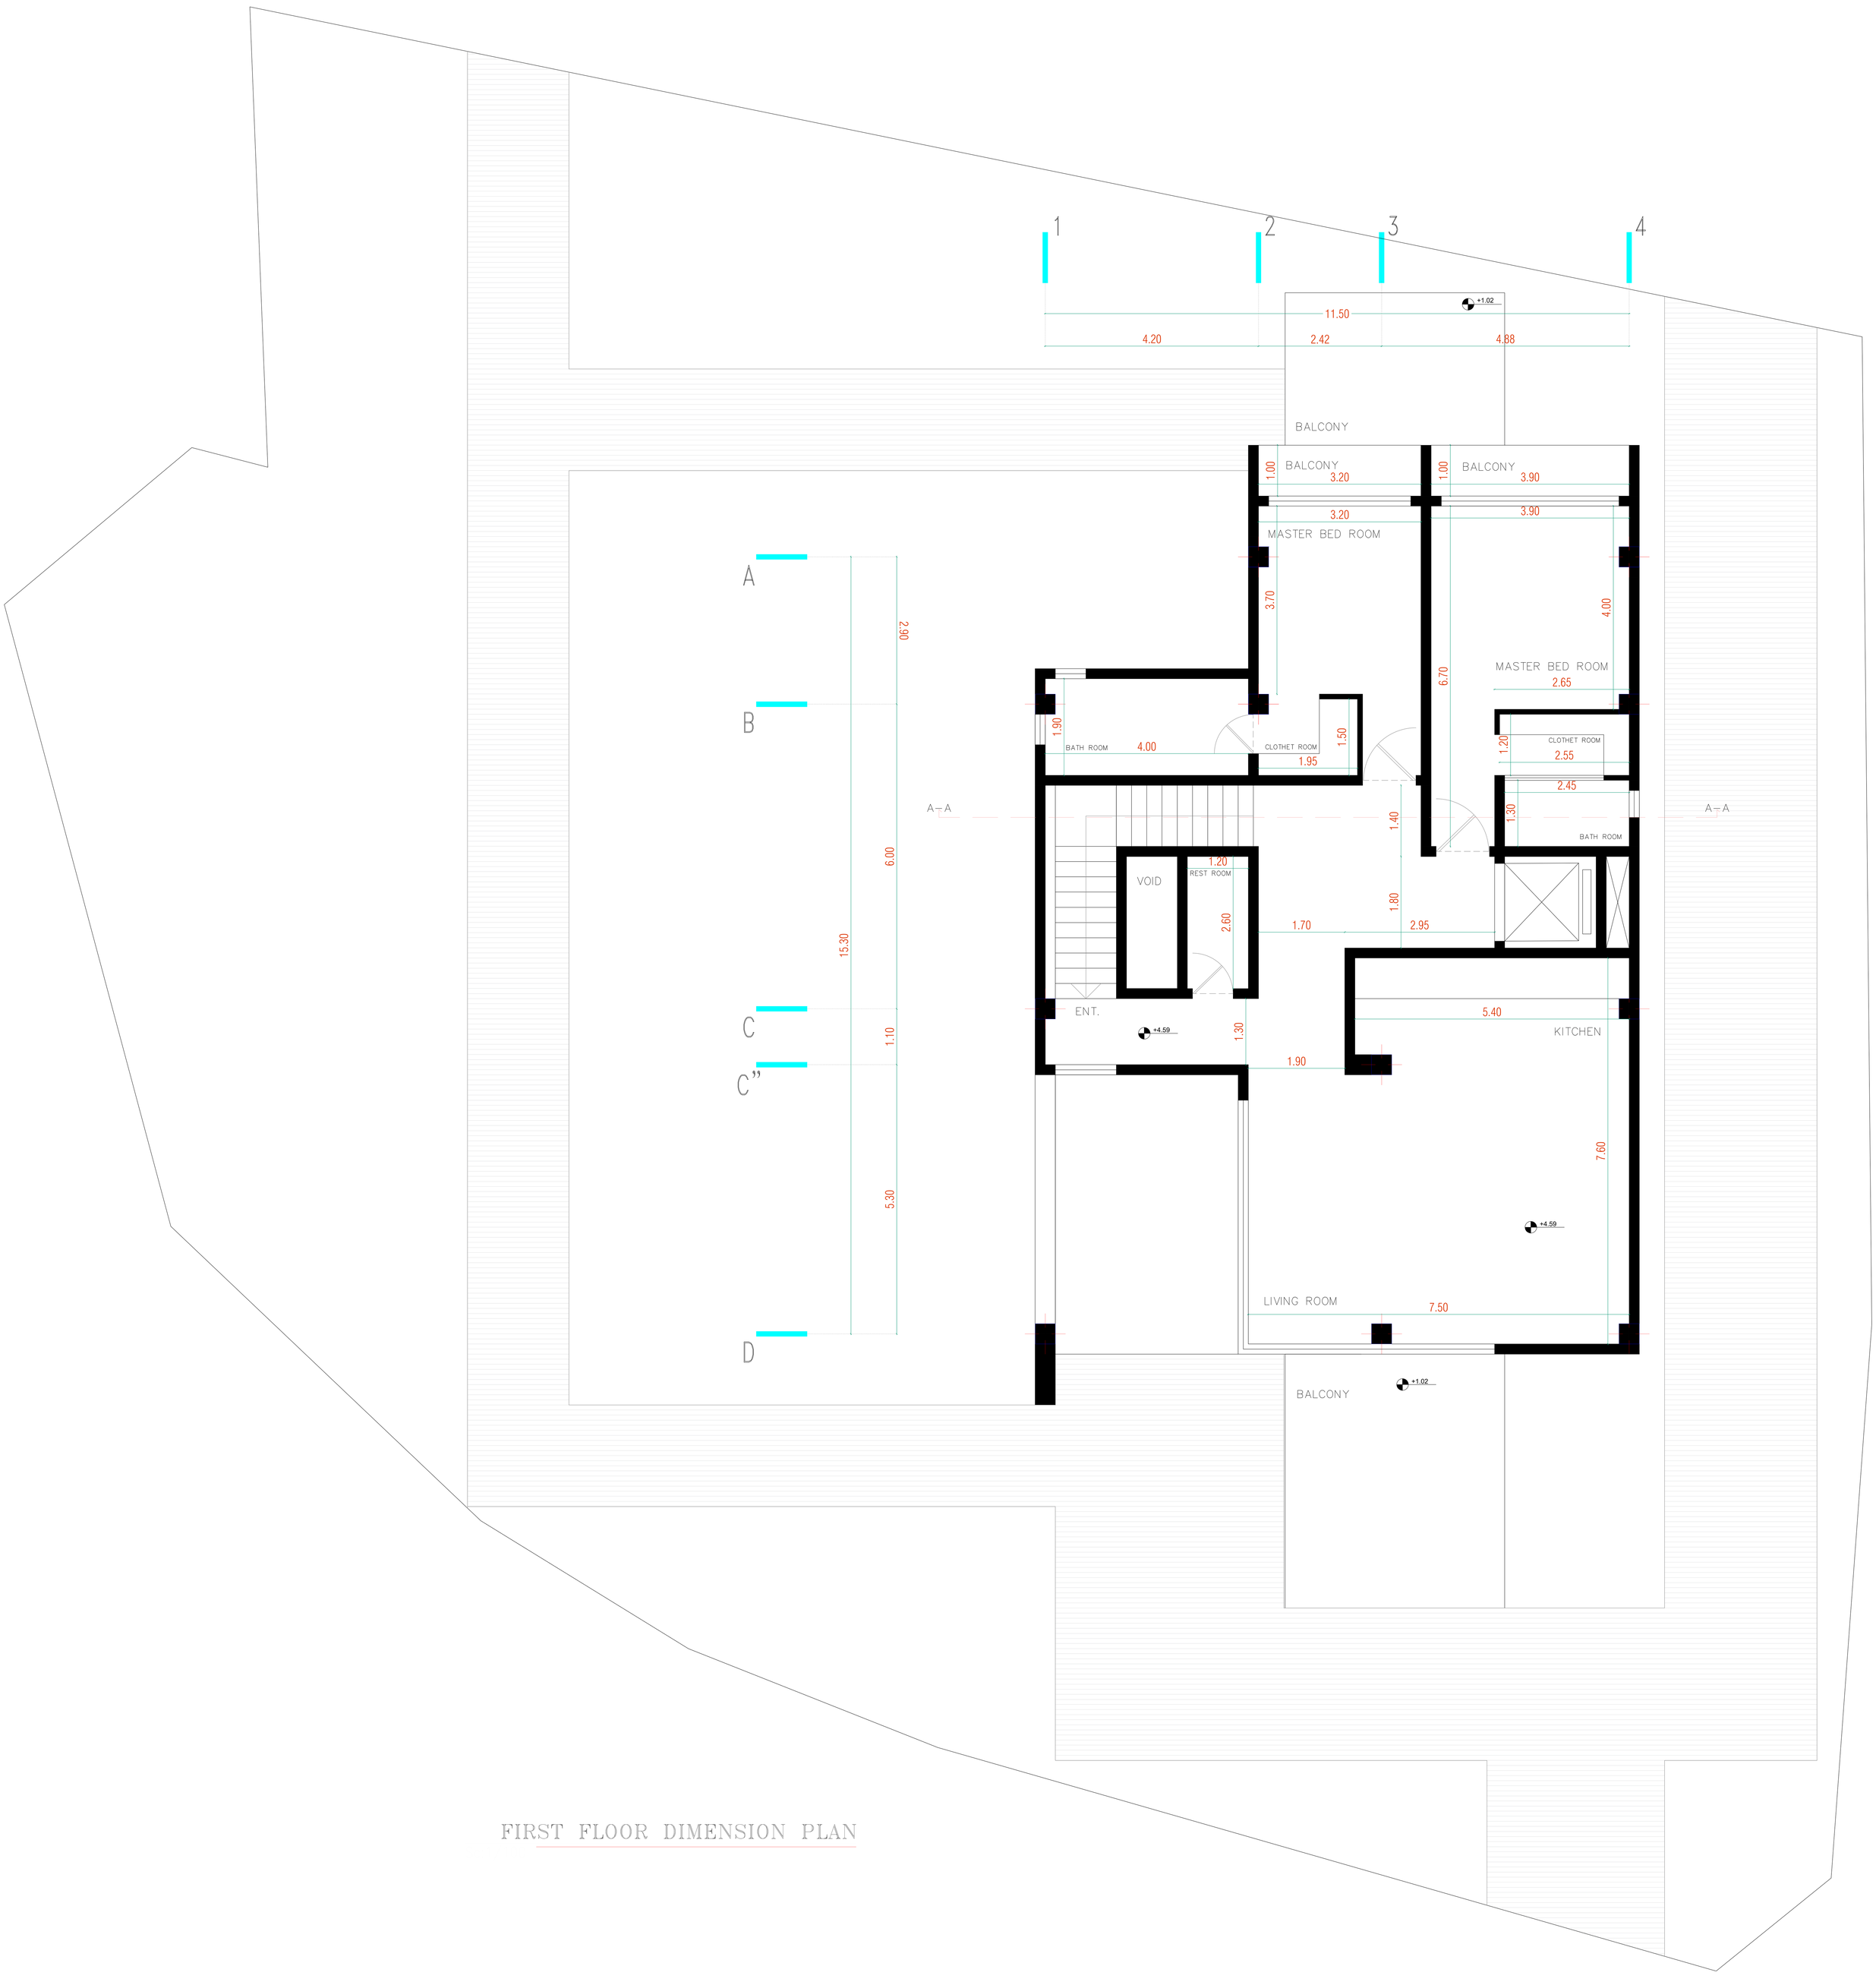

FIRST FLOOR DIMENSION PLAN

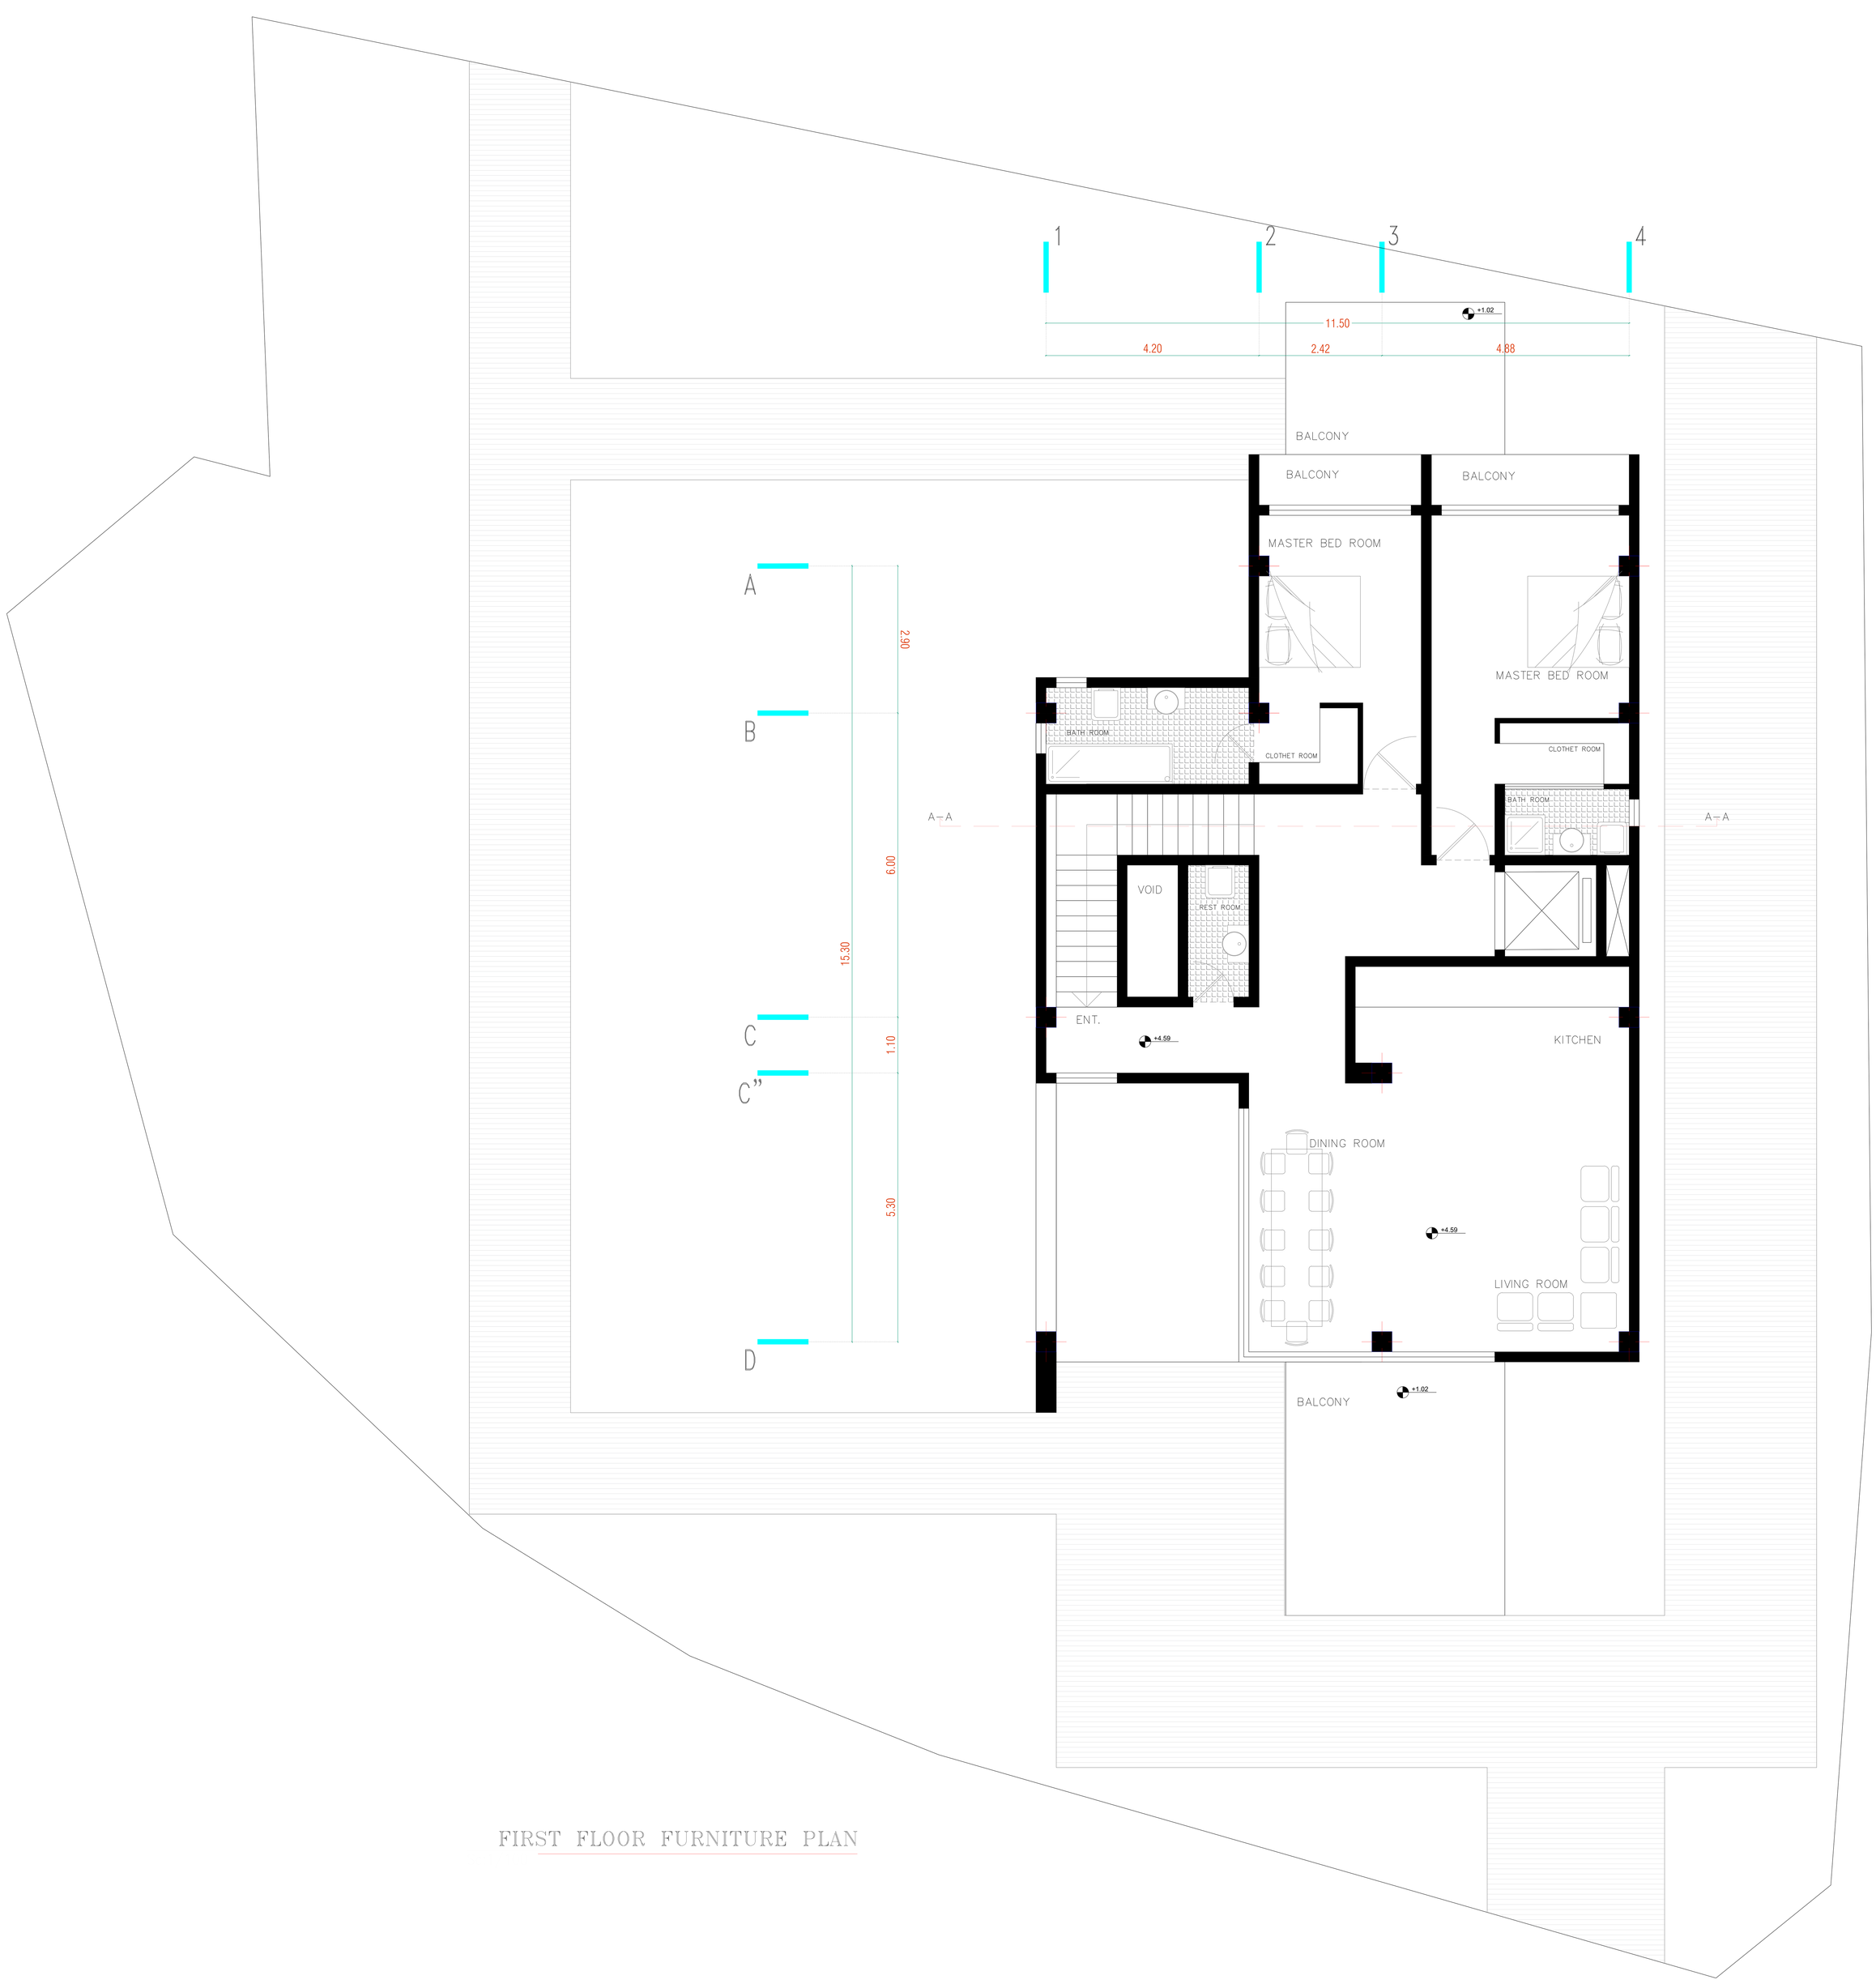

FIRST FLOOR FURNITURE PLAN

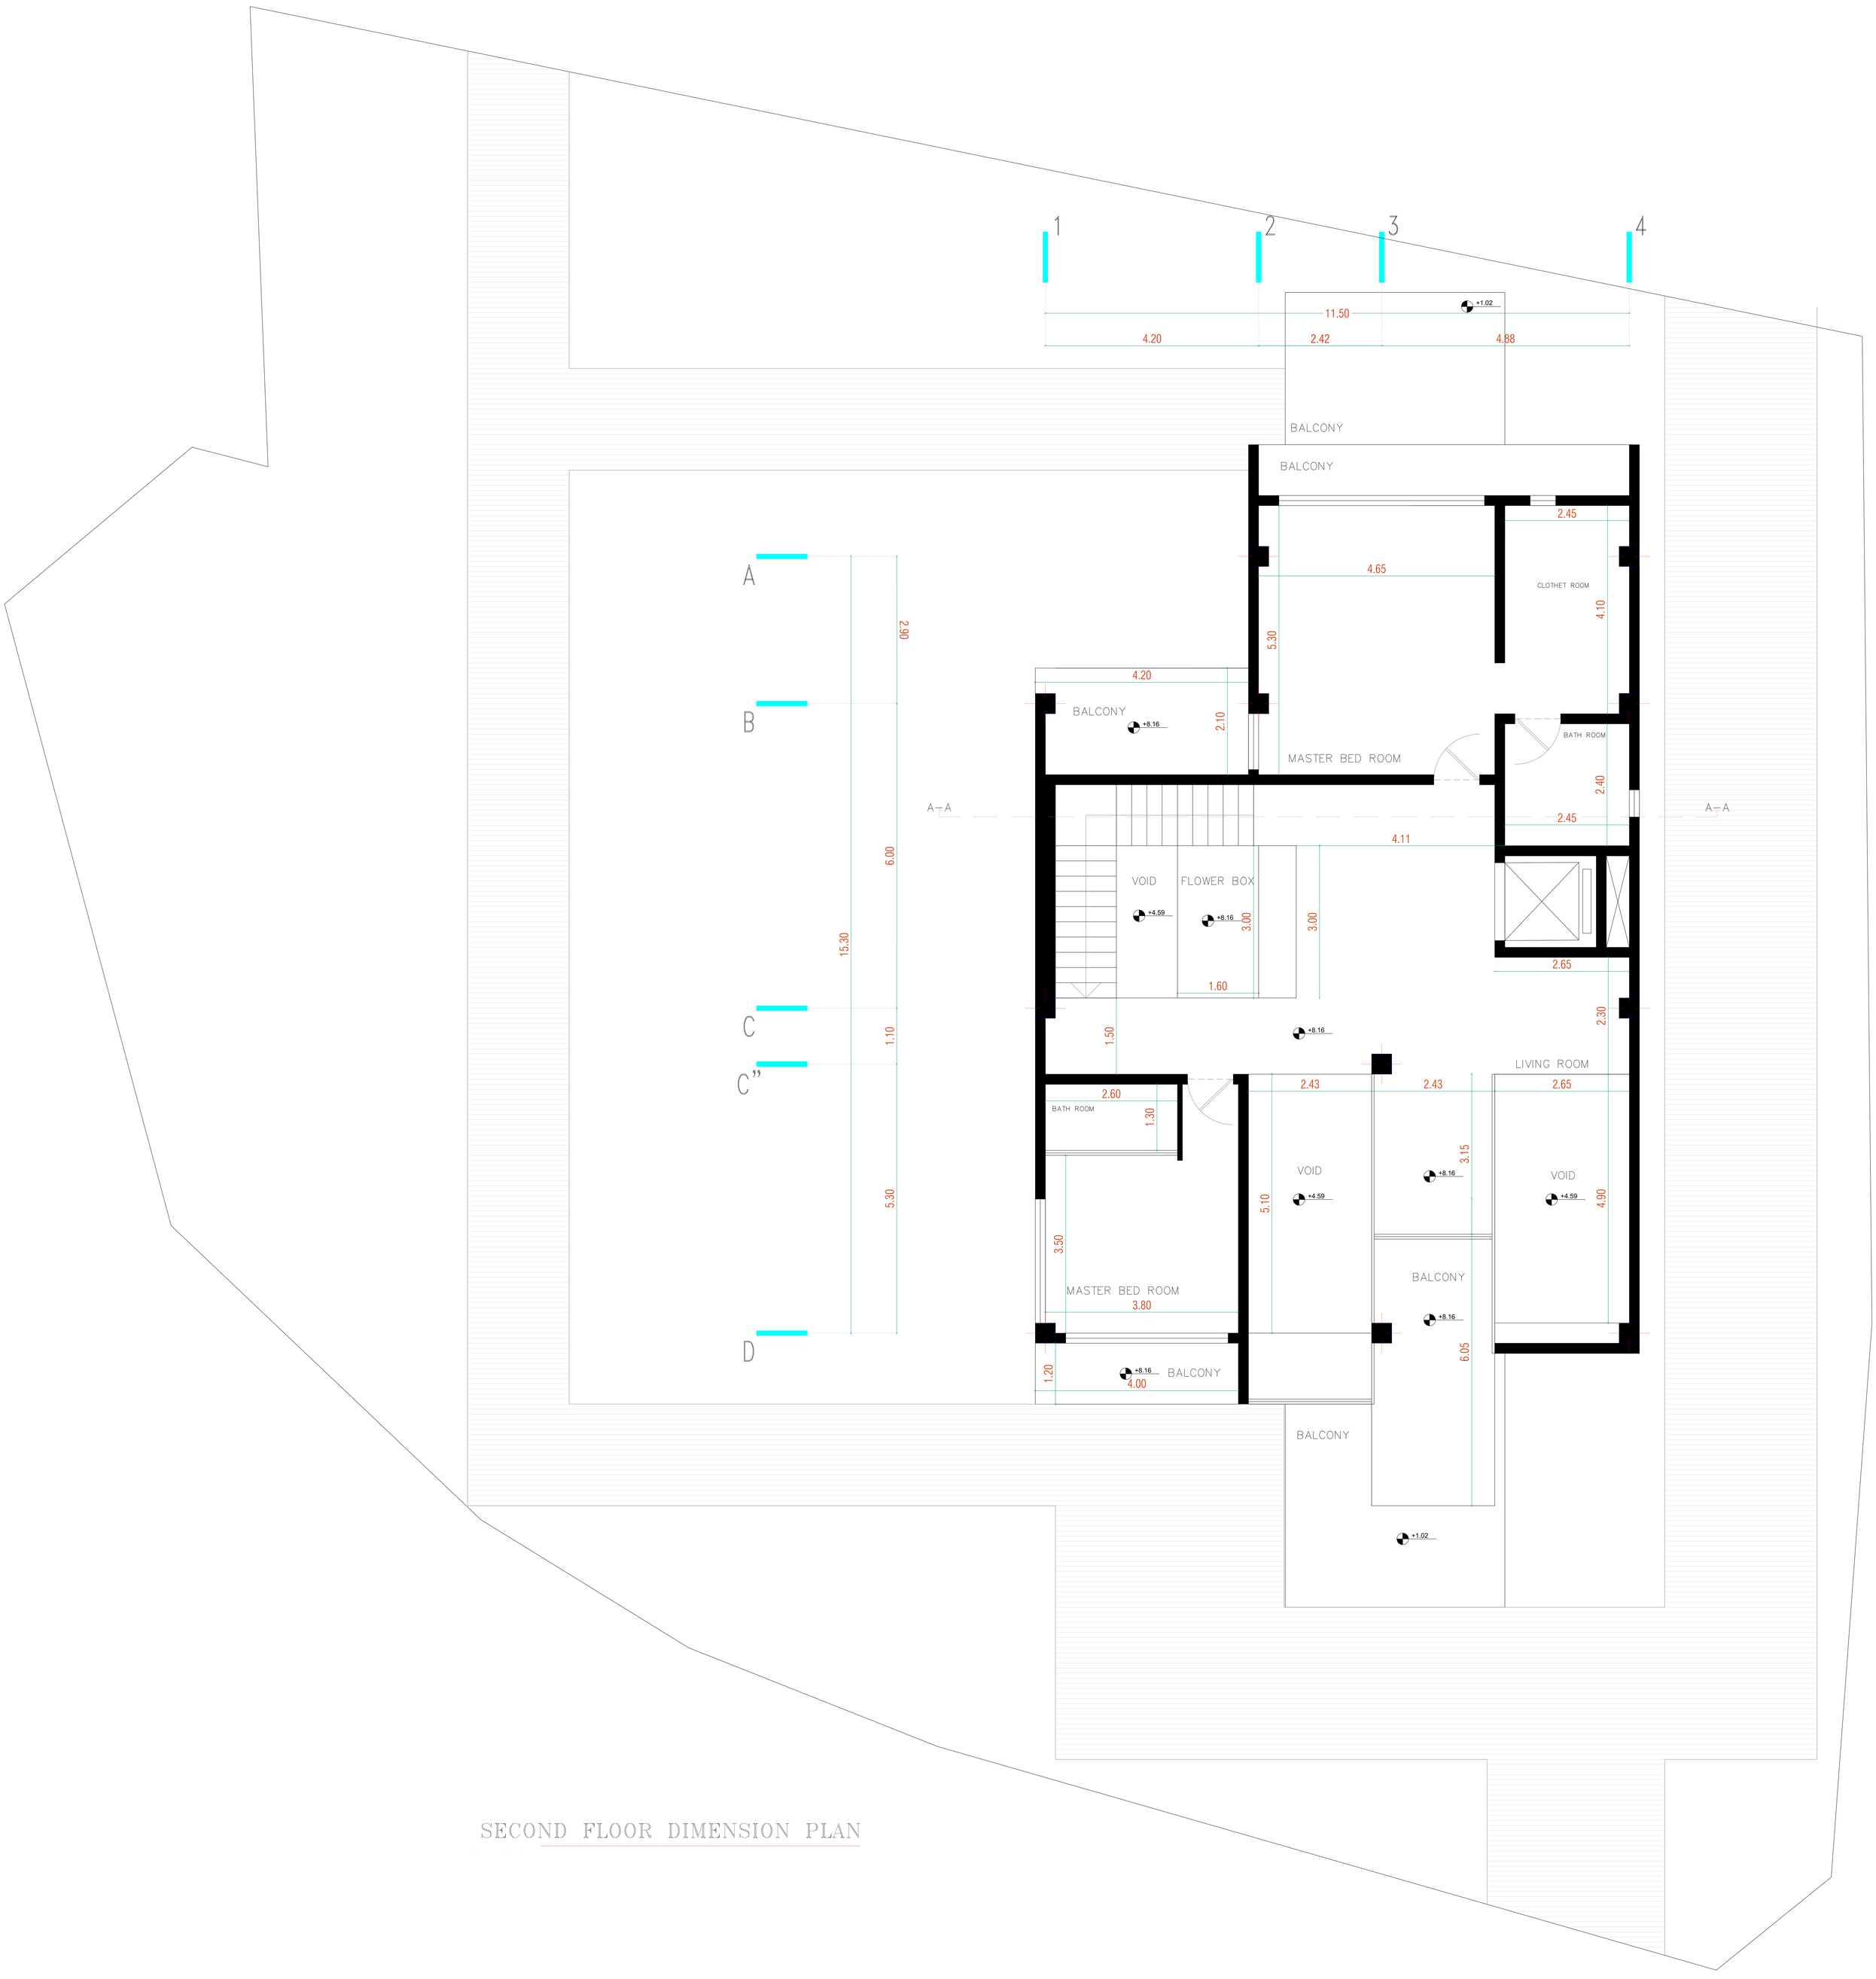

SECOND FLOOR DIMENSION PLAN

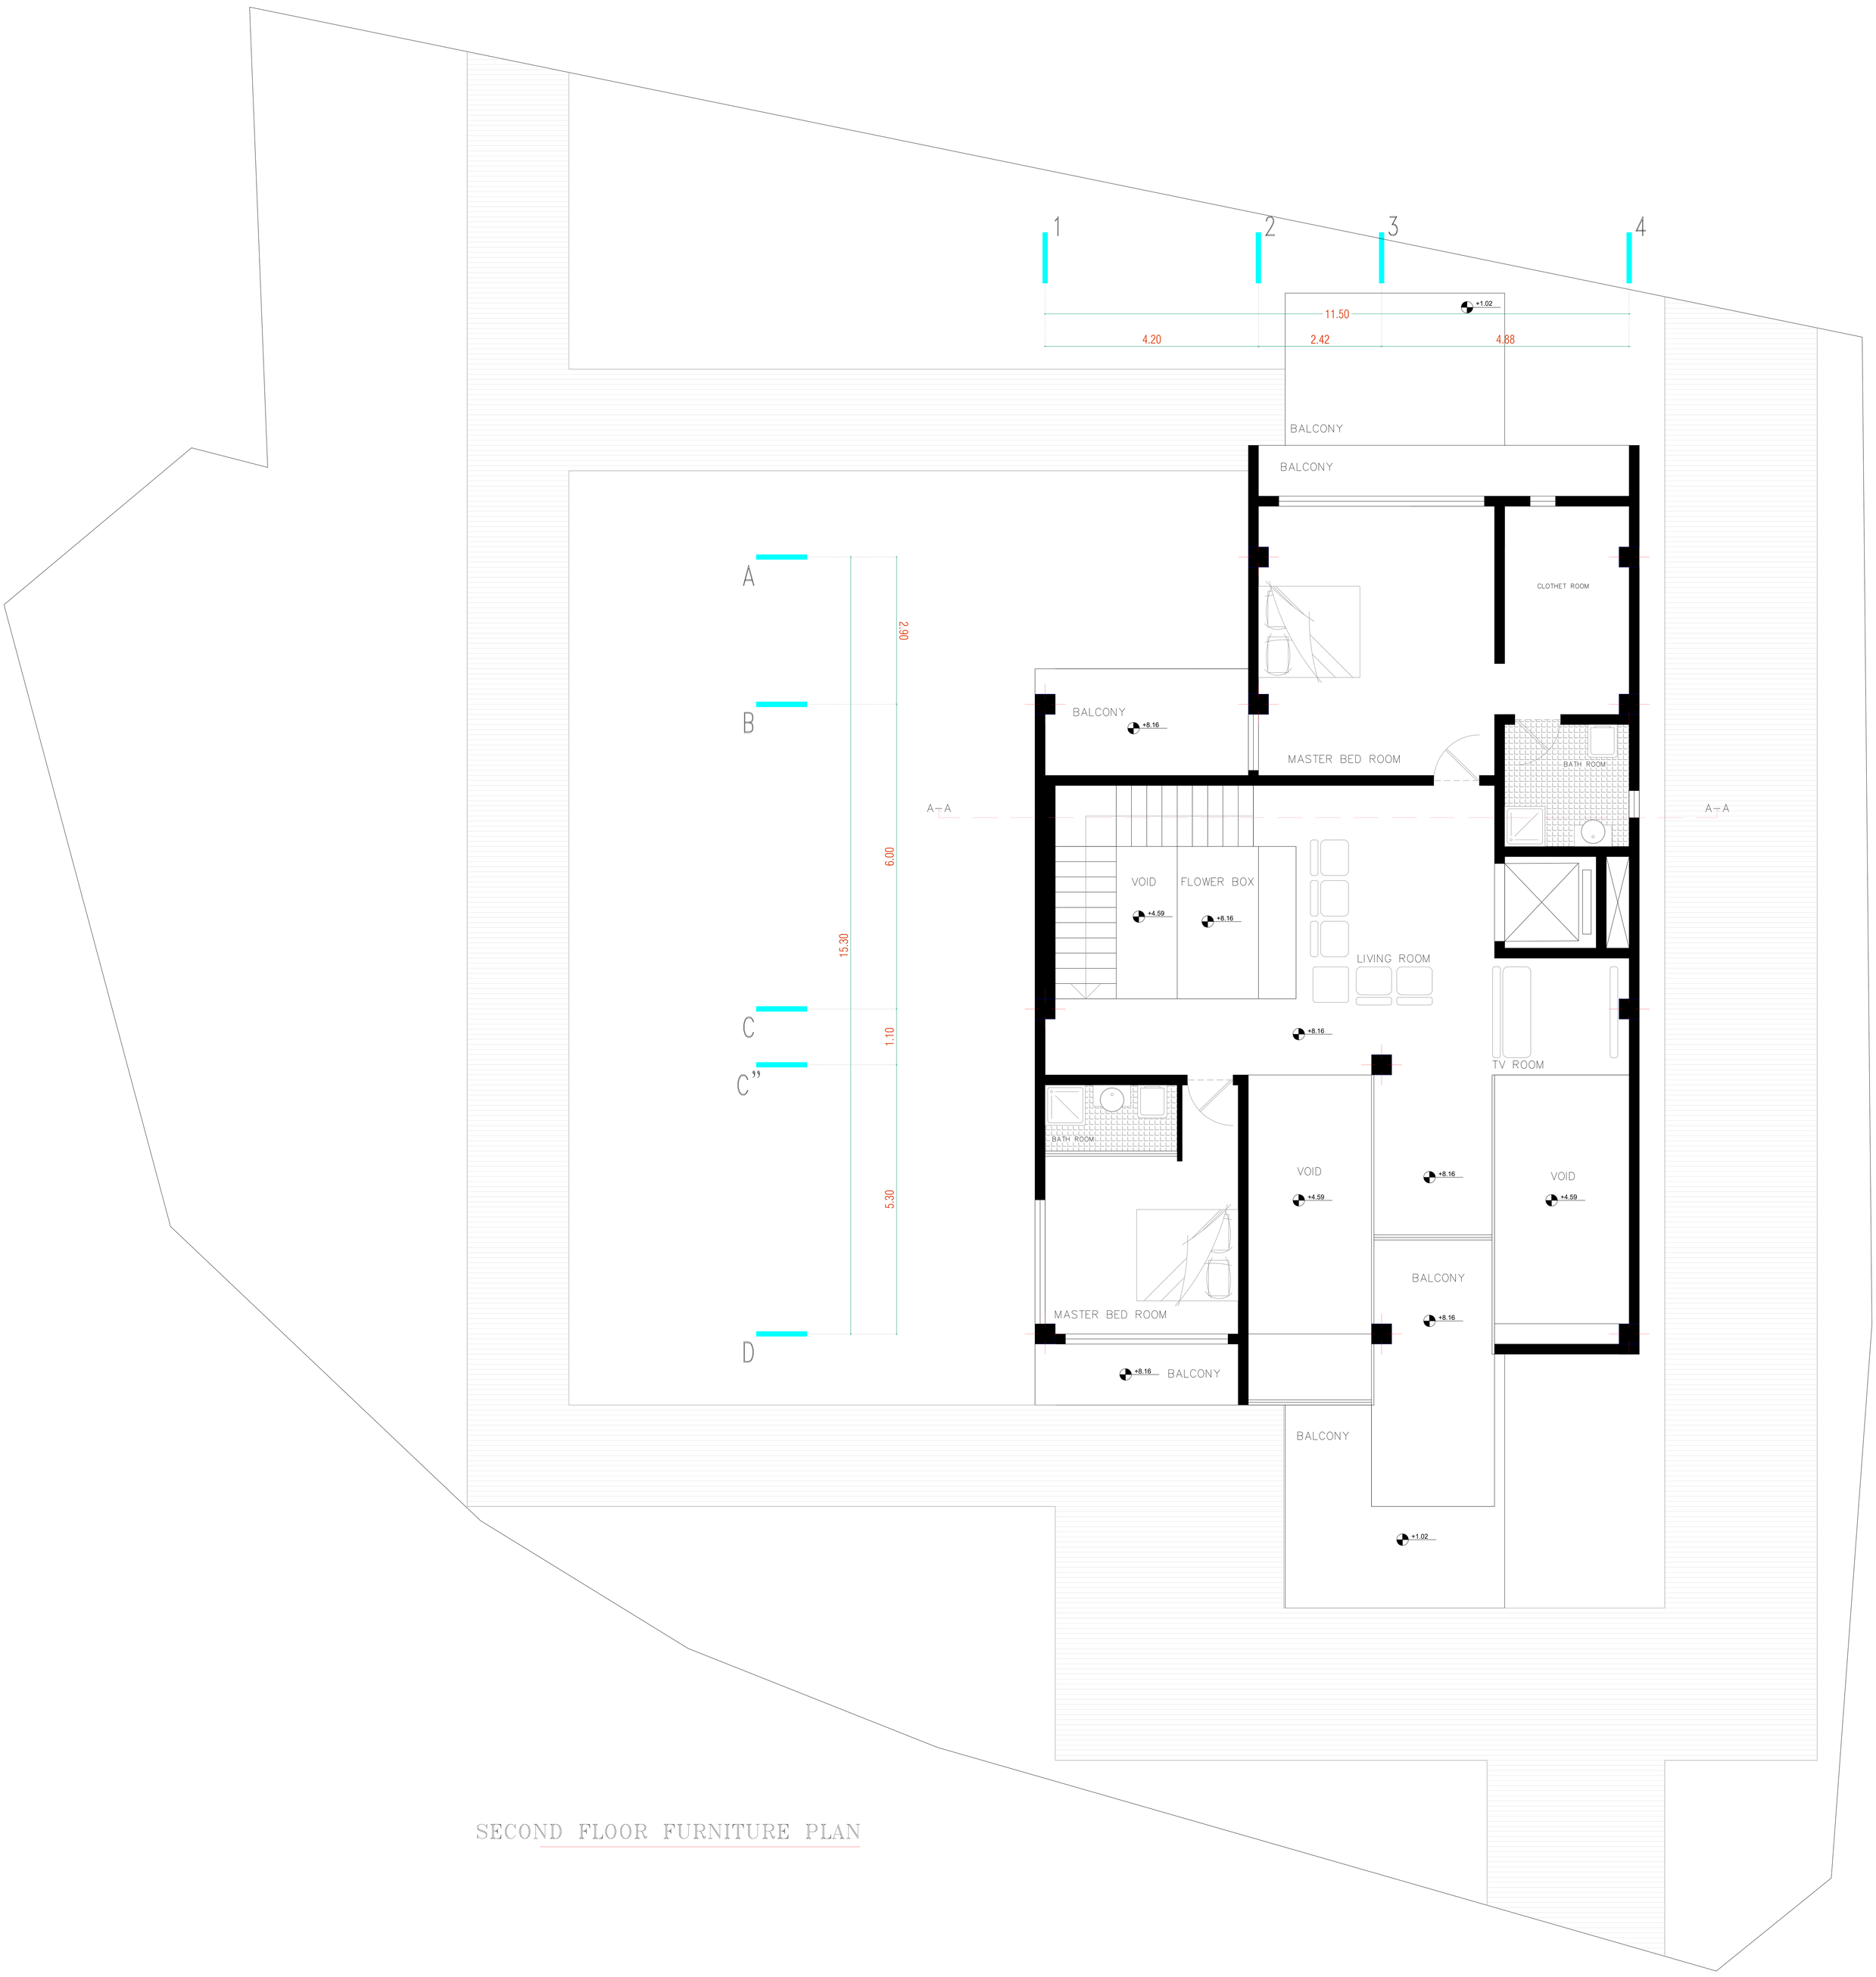

SECOND FLOOR FURNITURE PLAN

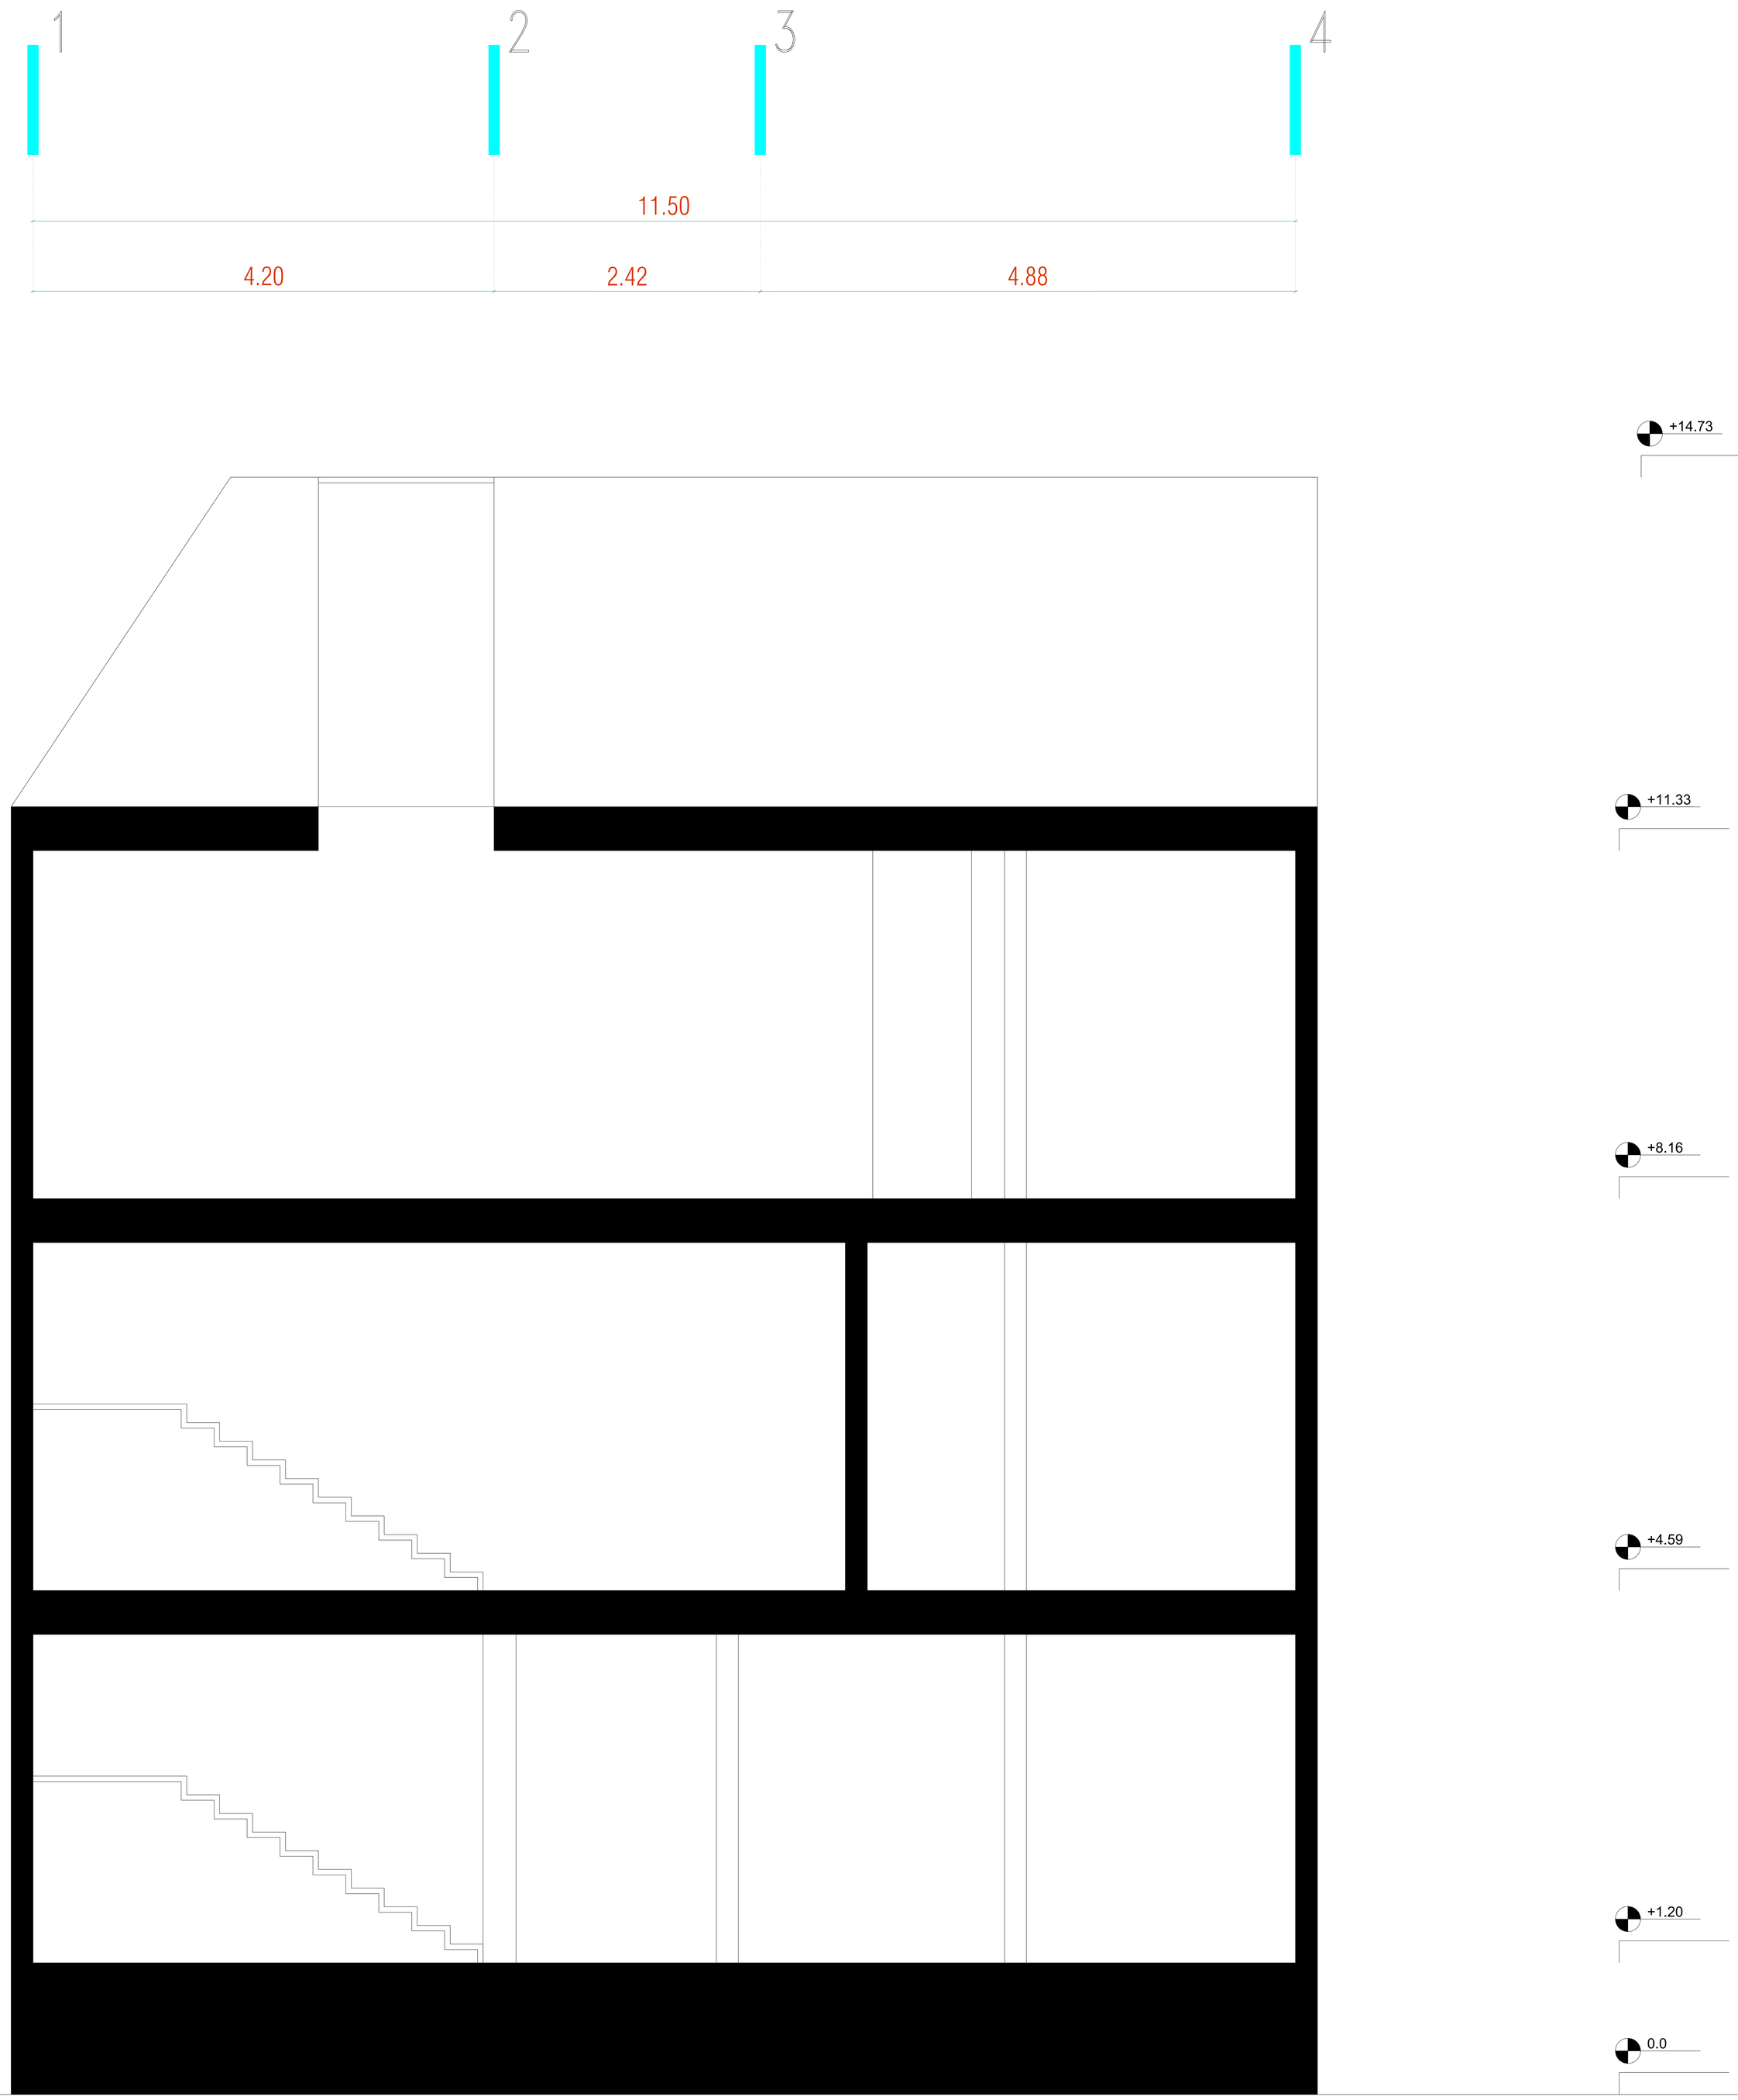

SECTION A–A

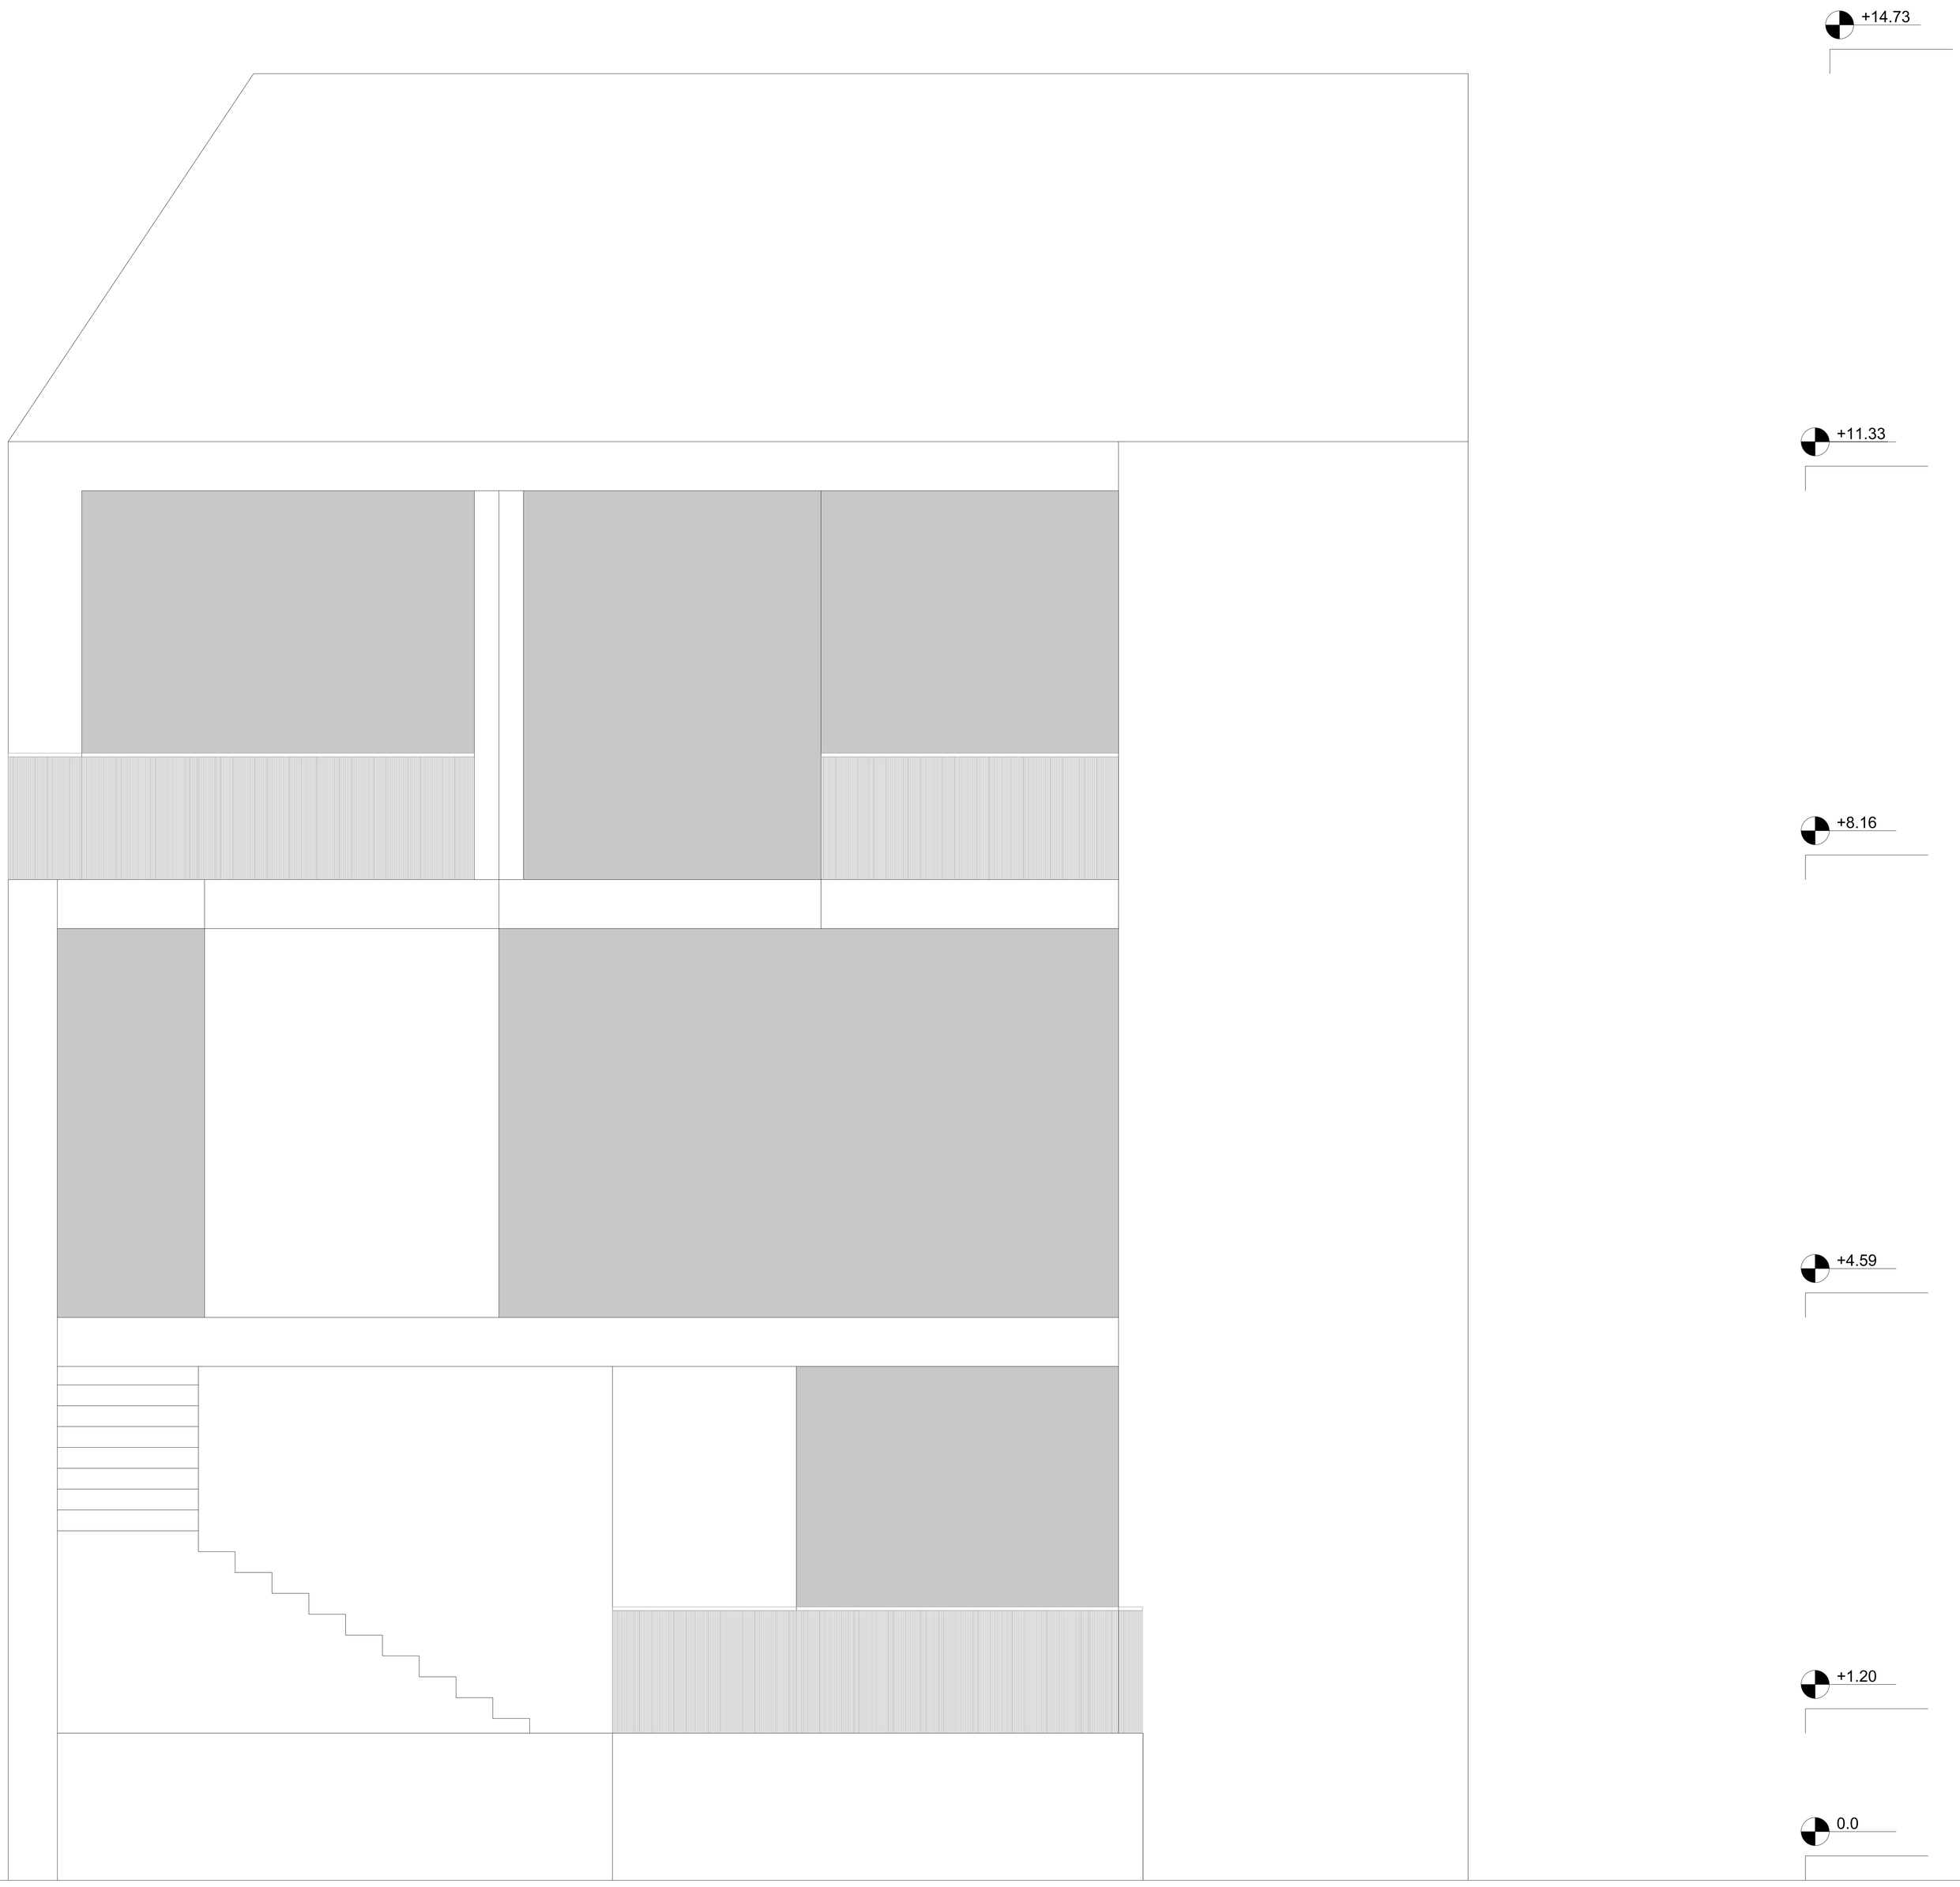

NORTH ELEVATION

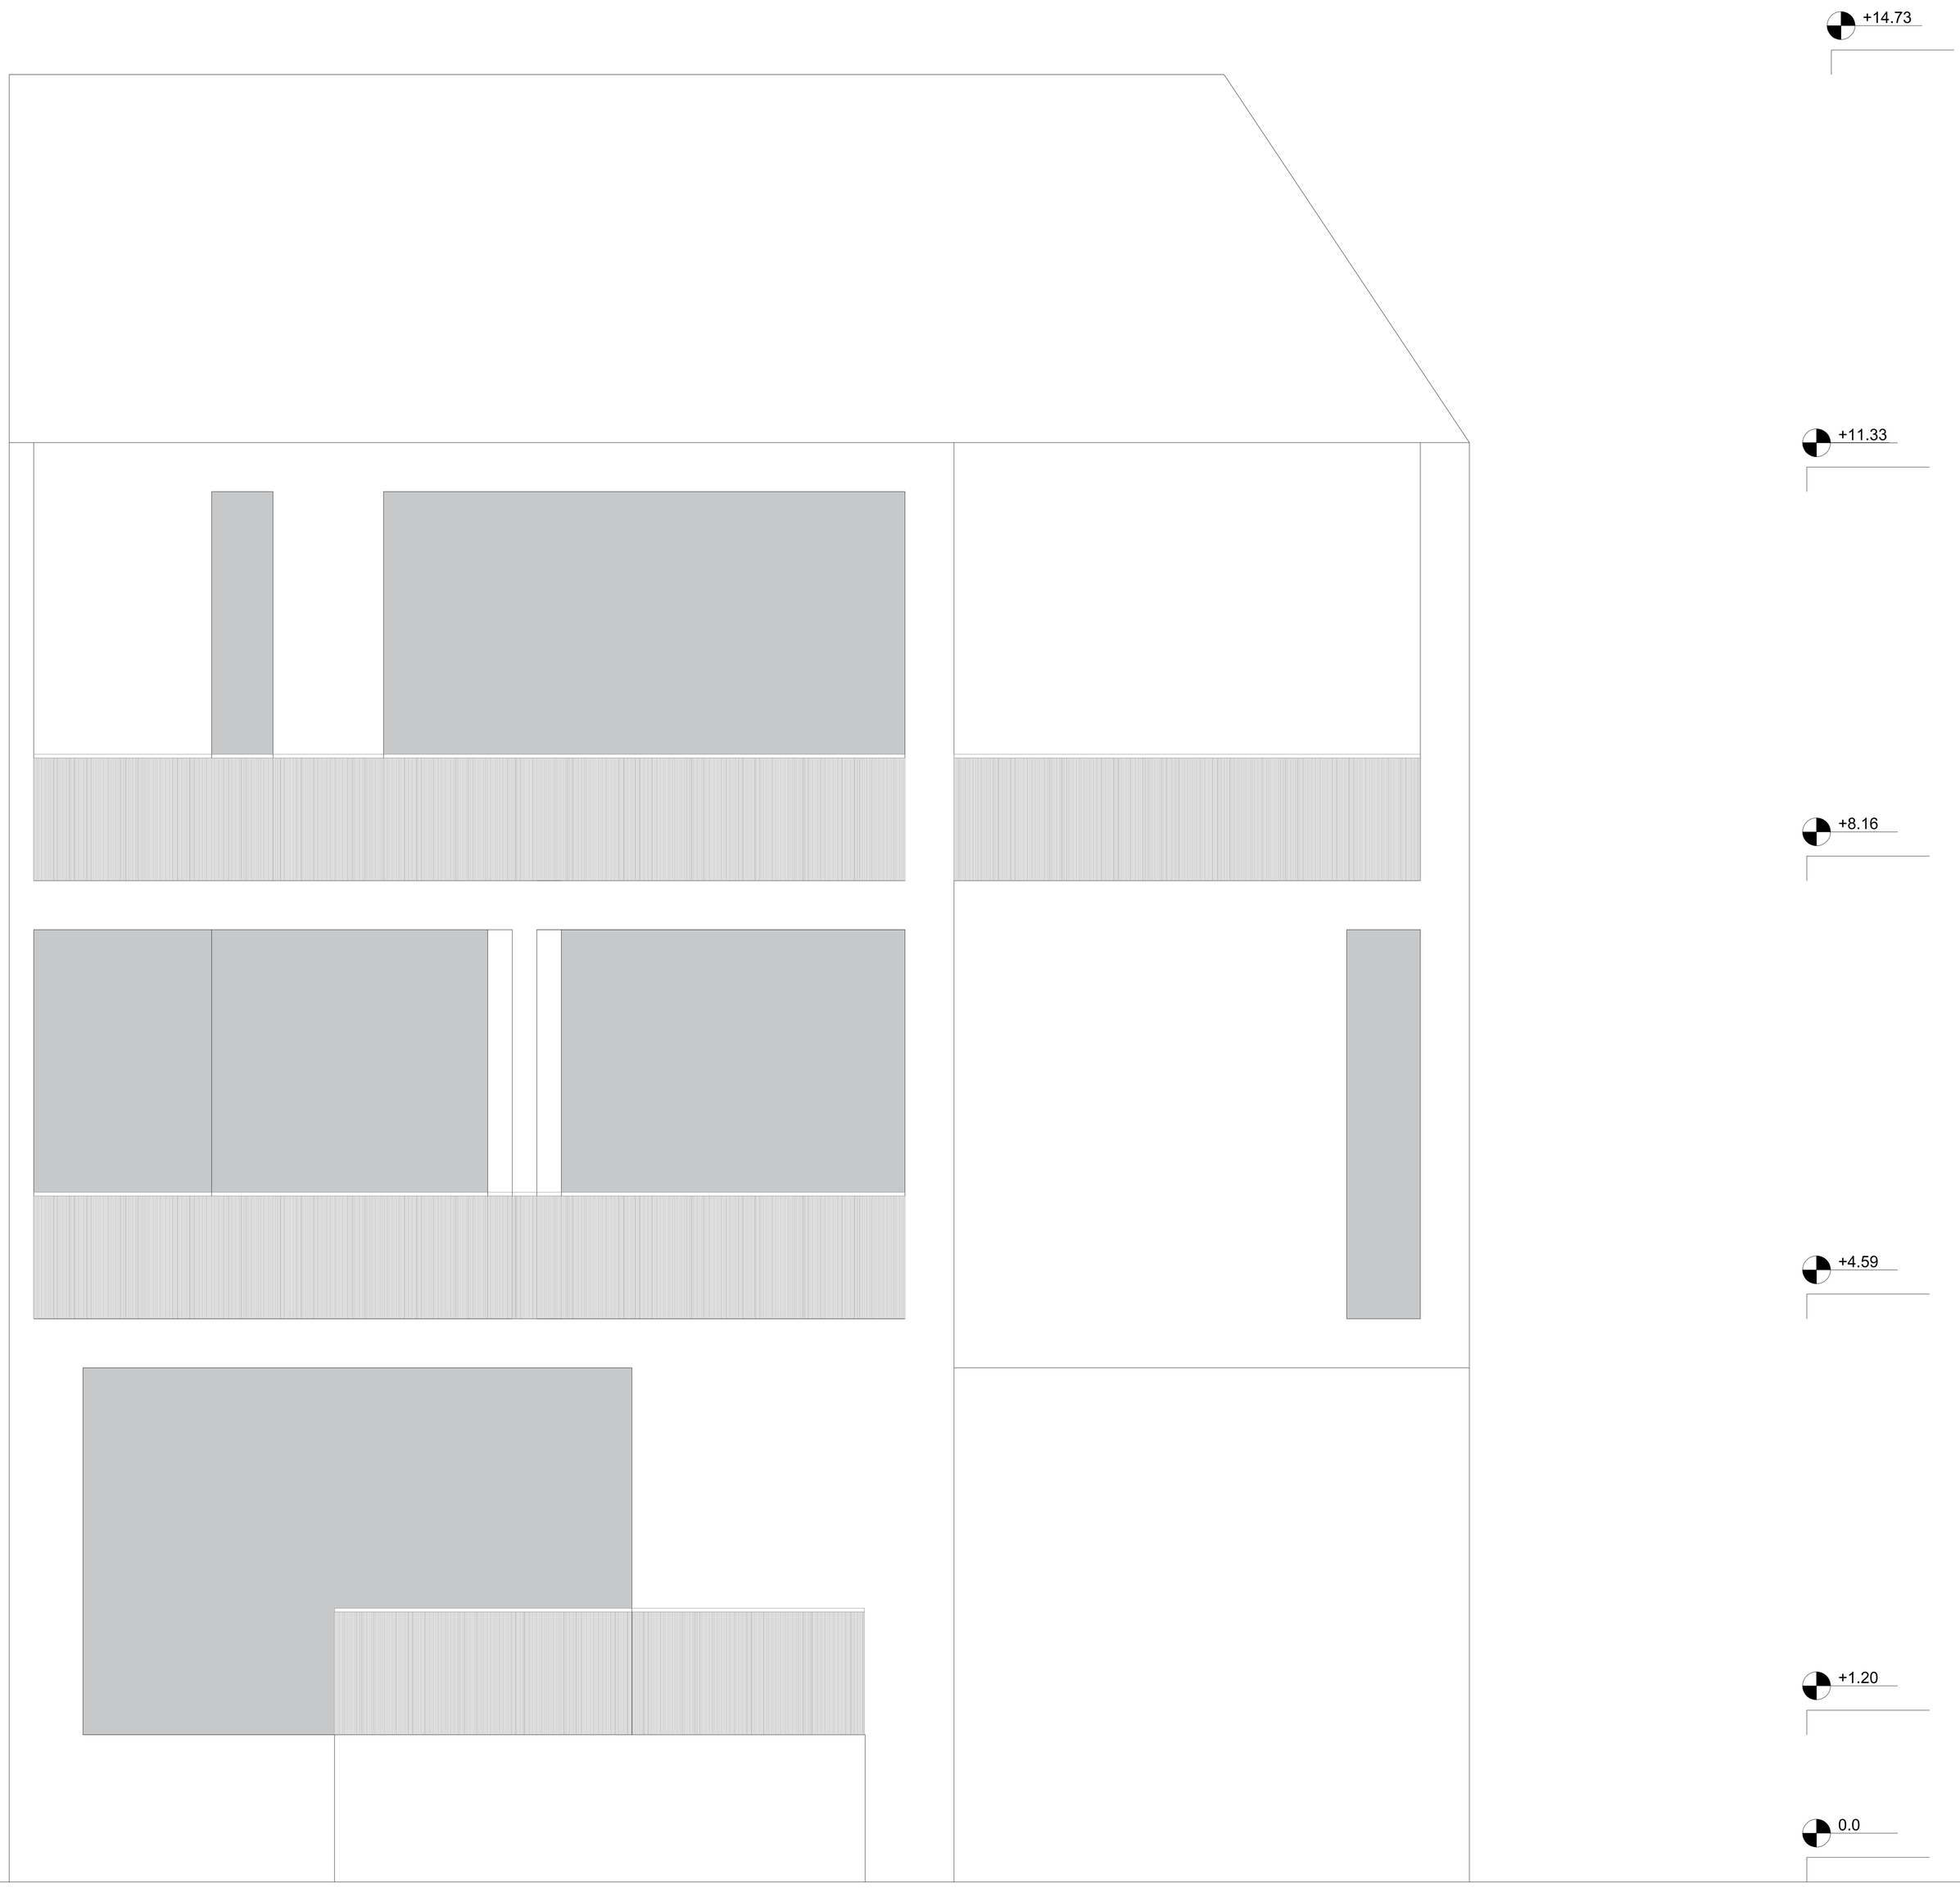

SOUTH ELEVATION

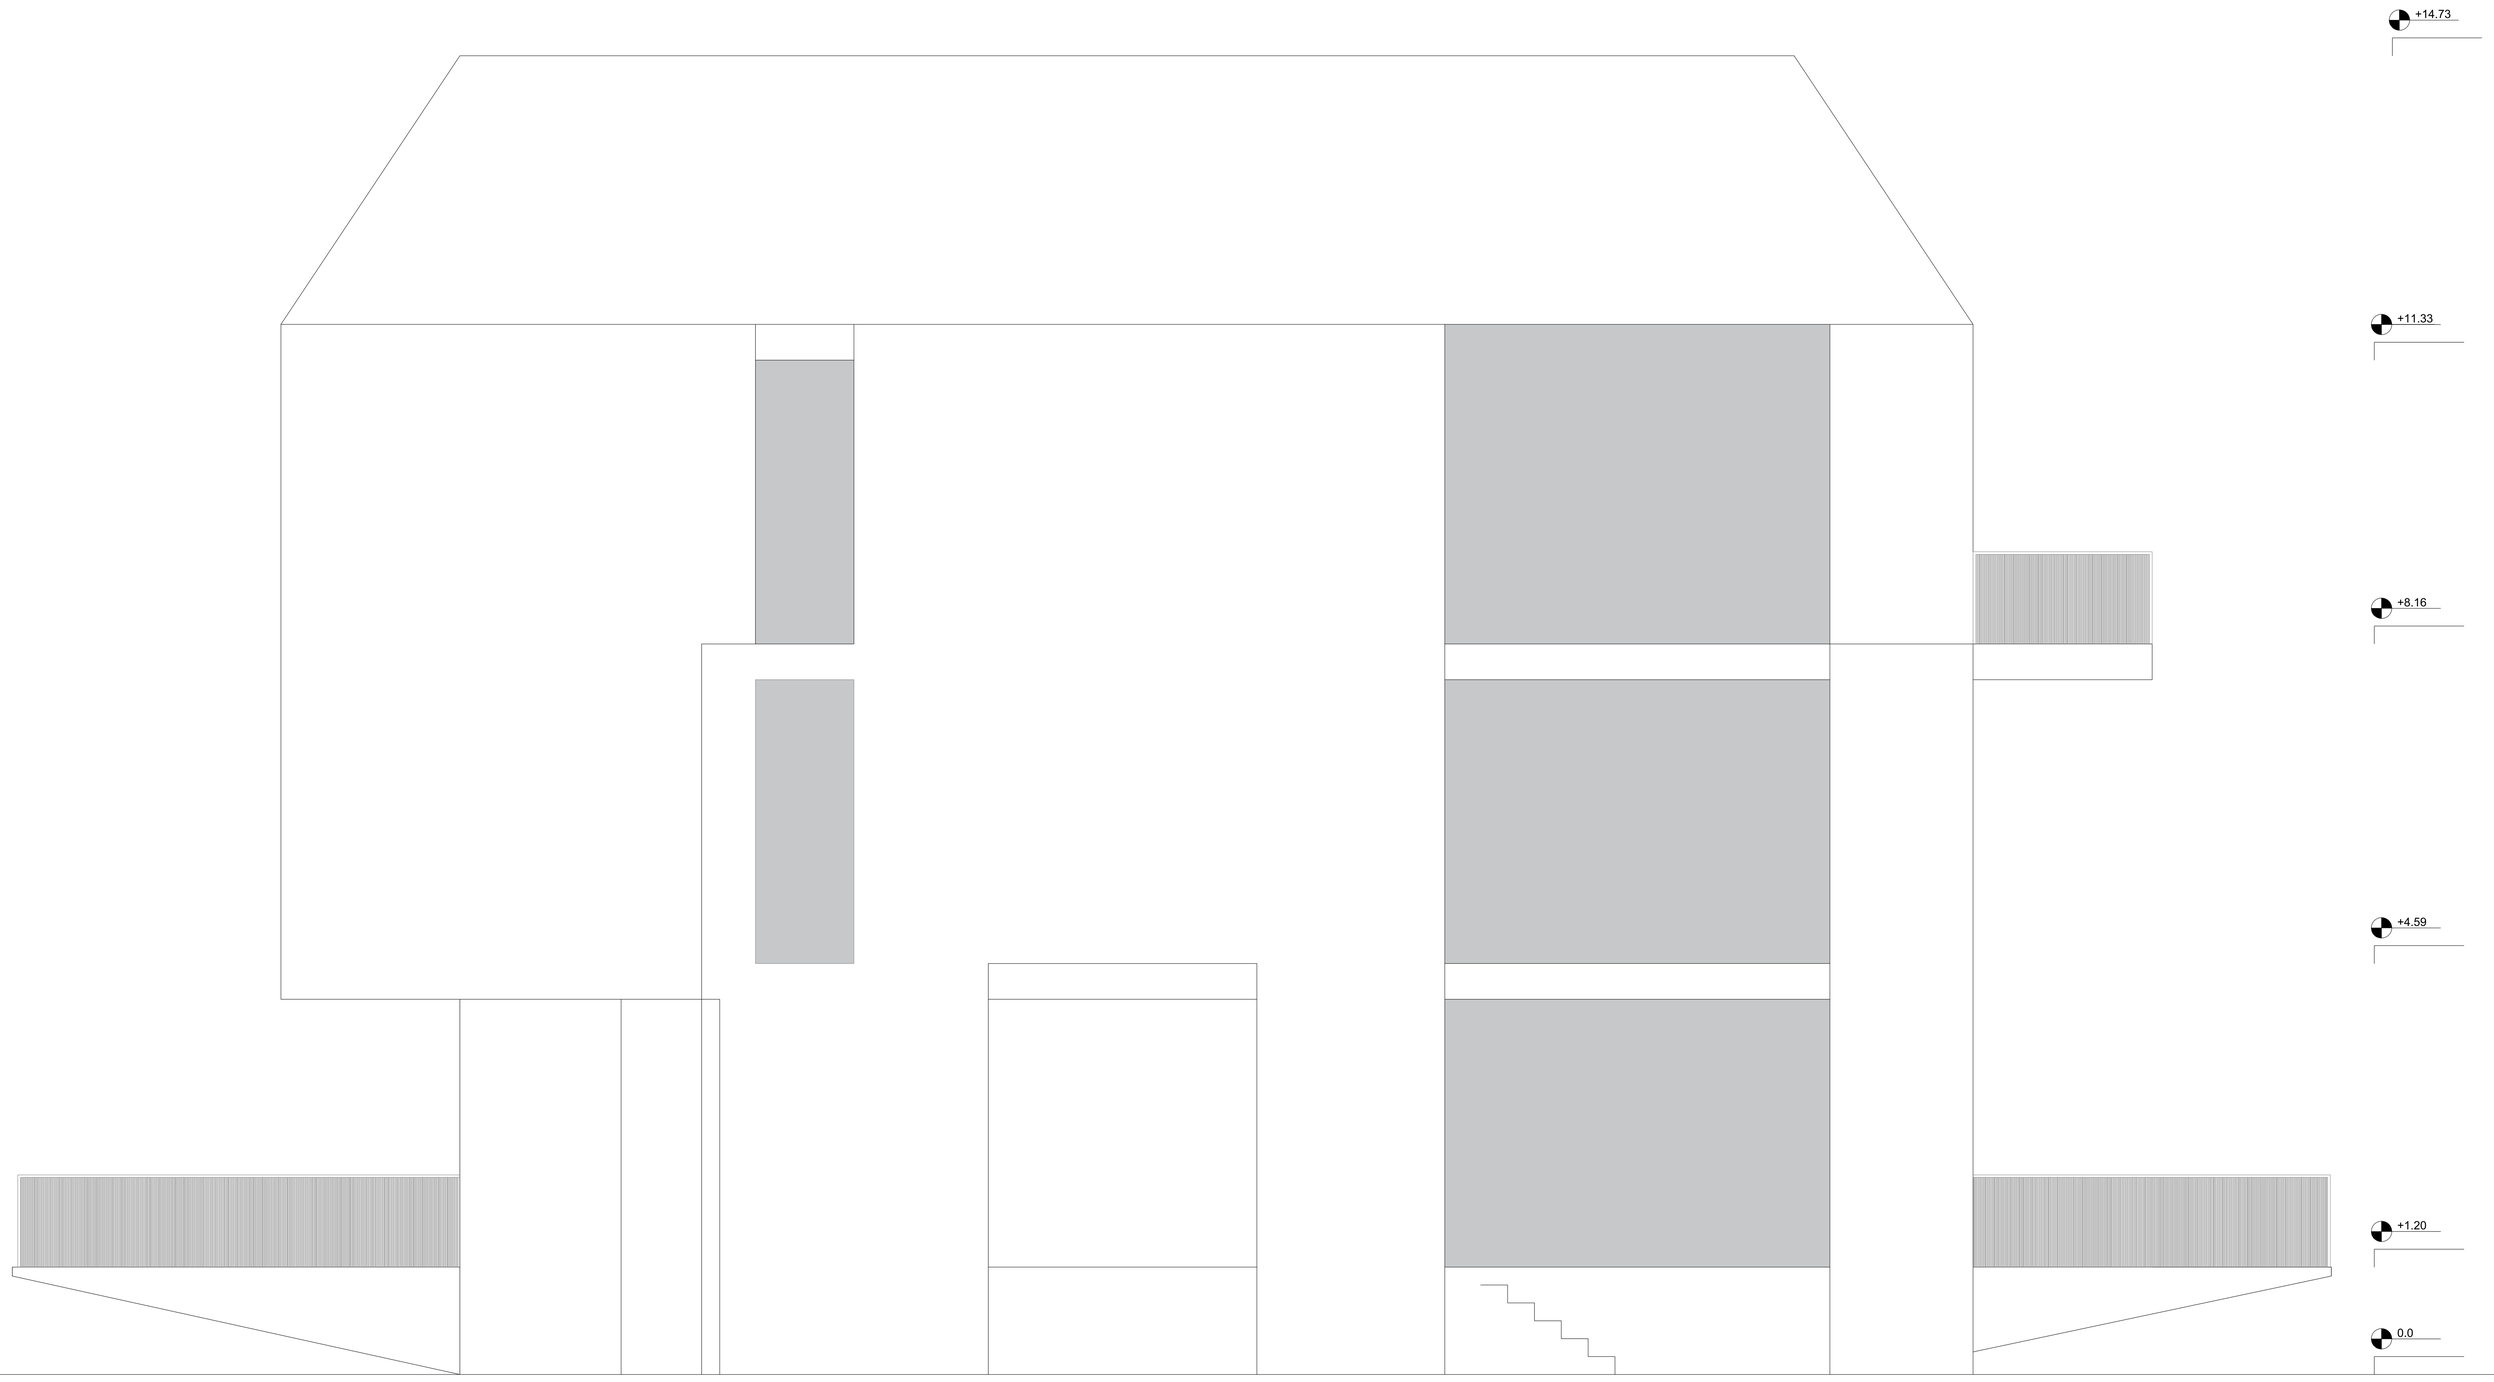

EAST ELEVATION

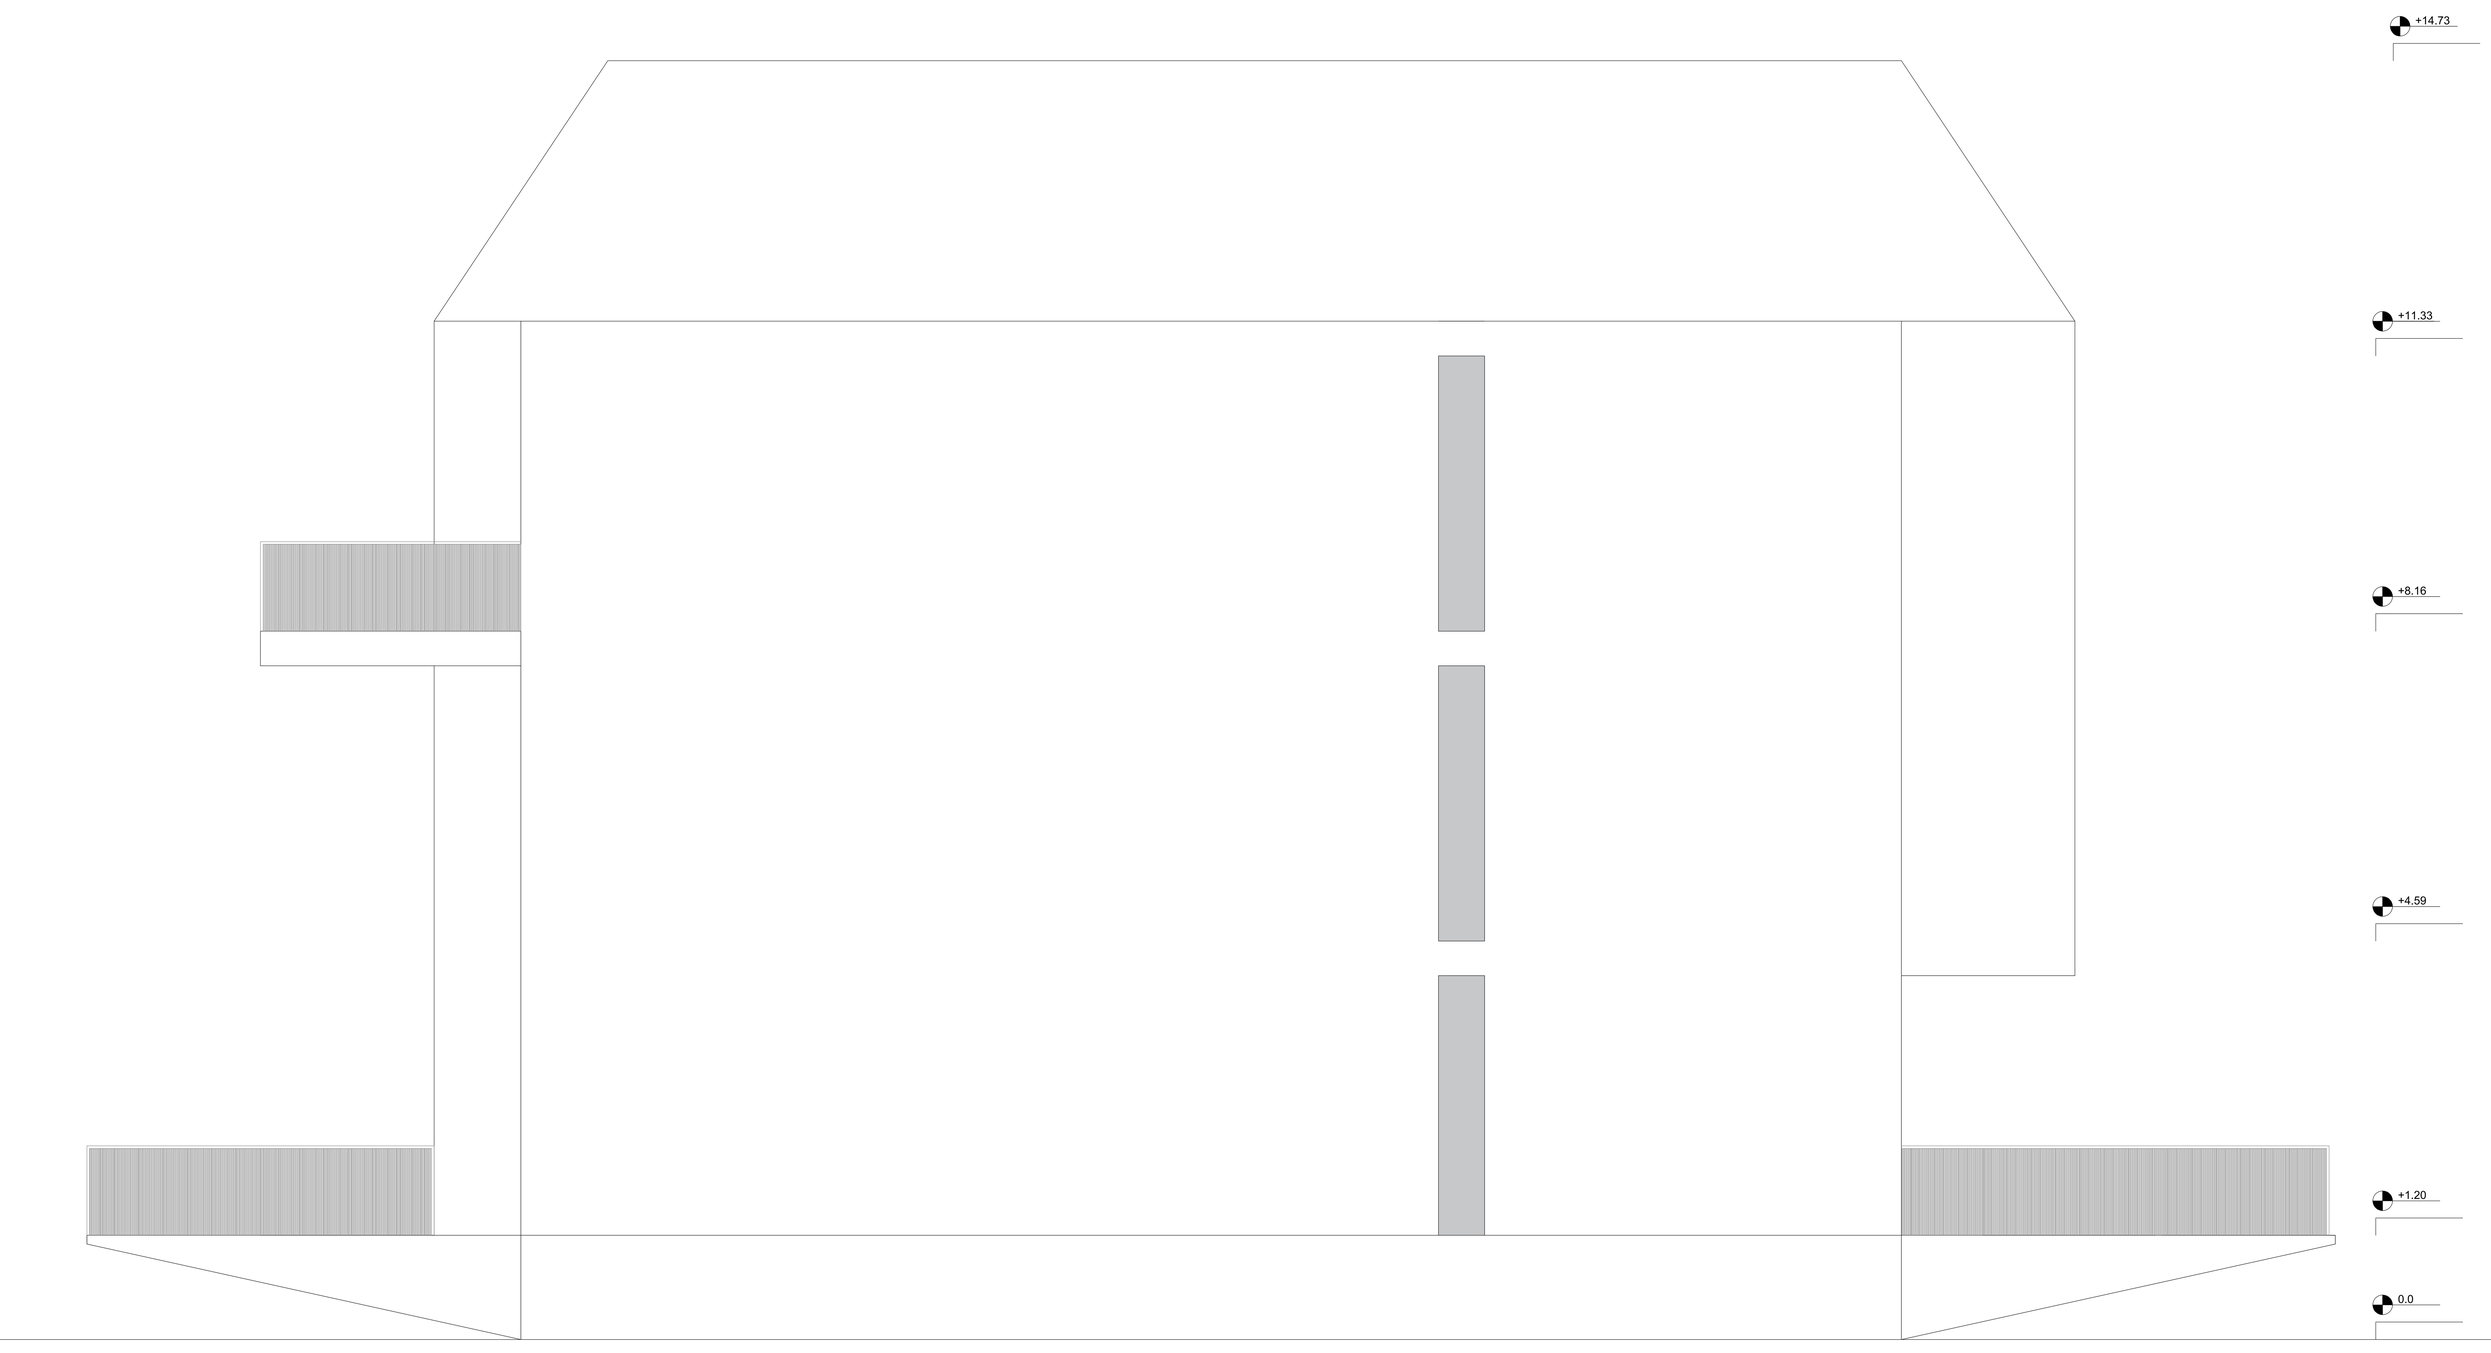

WEST ELEVATION