GROUND FLOOR PLAN DIMENSION
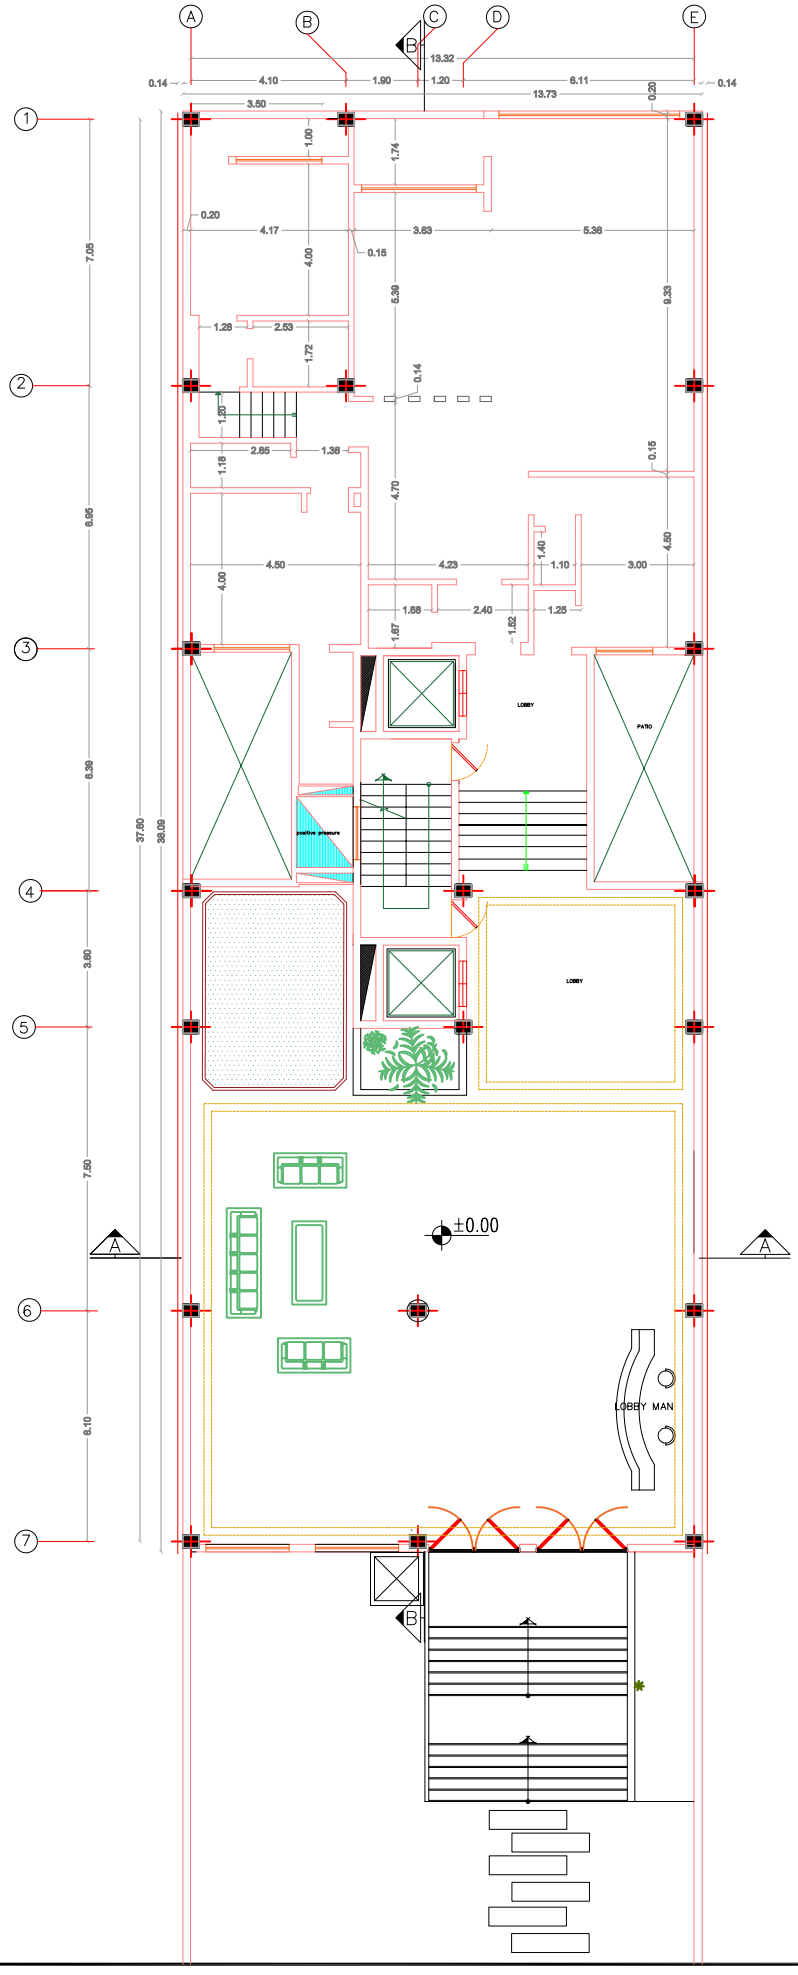
scale: 1/100