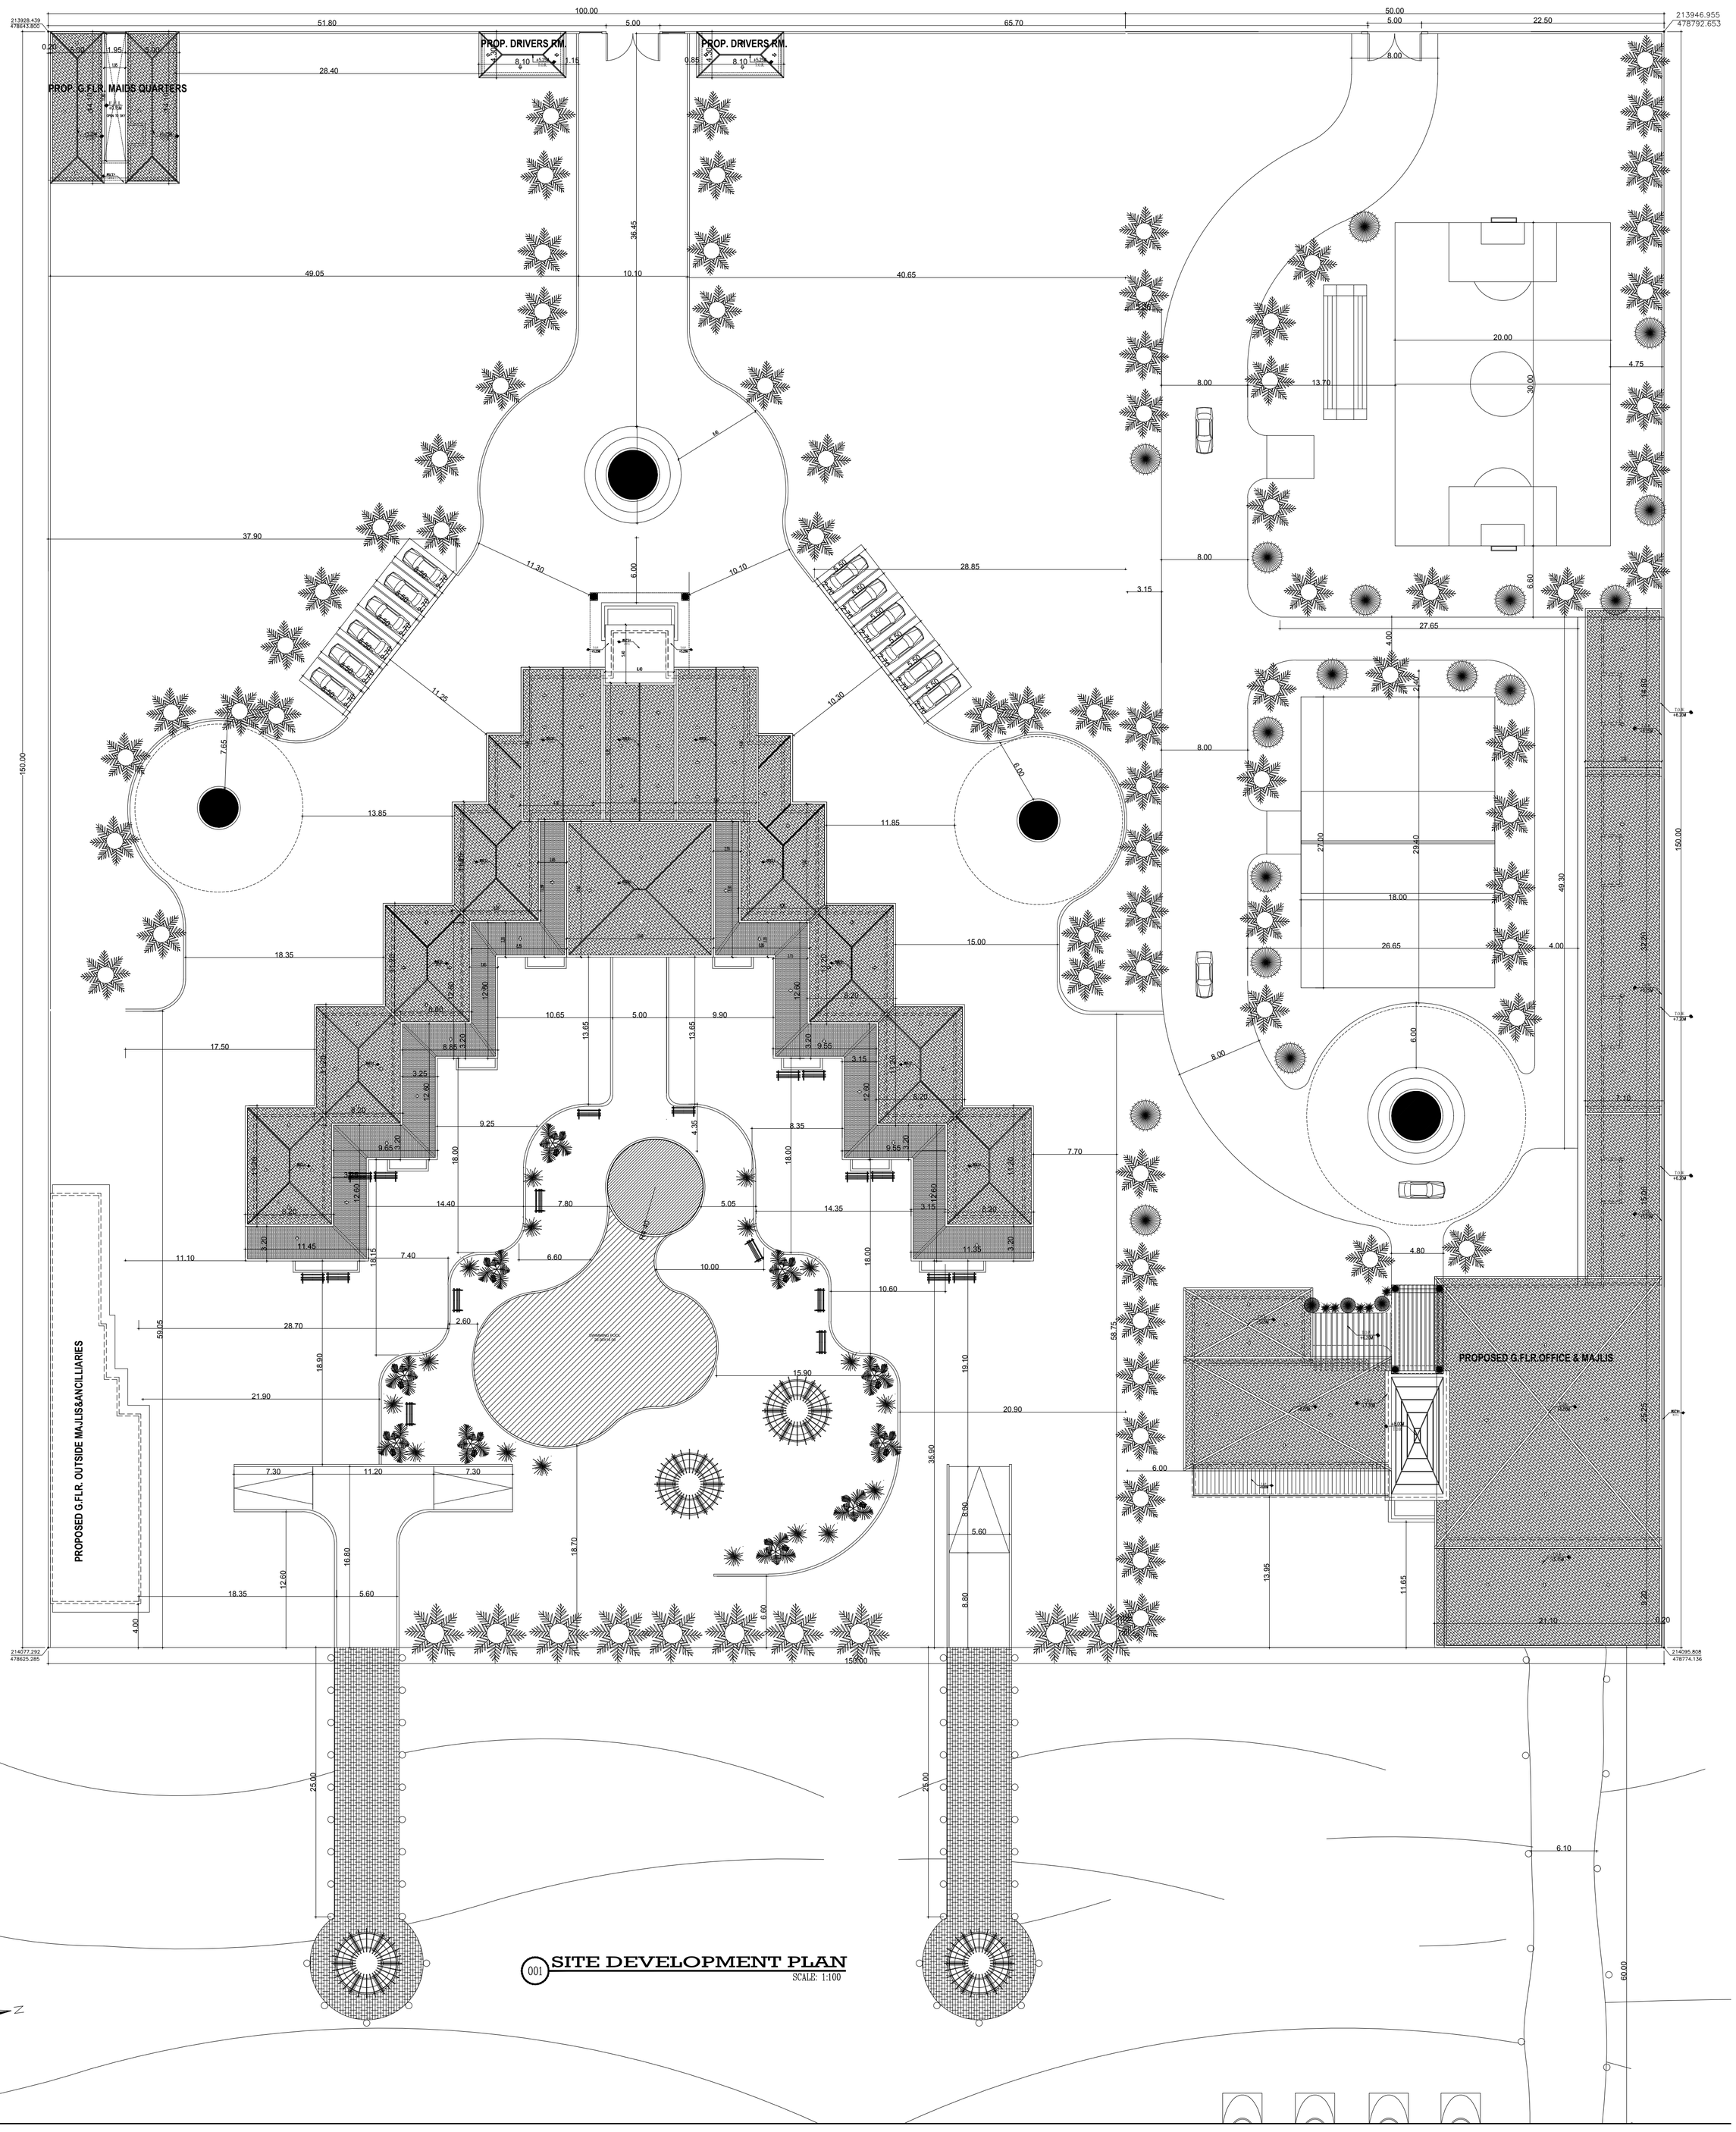

001 SITE DEVELOPMENT PLAN

SCALE: 1:100