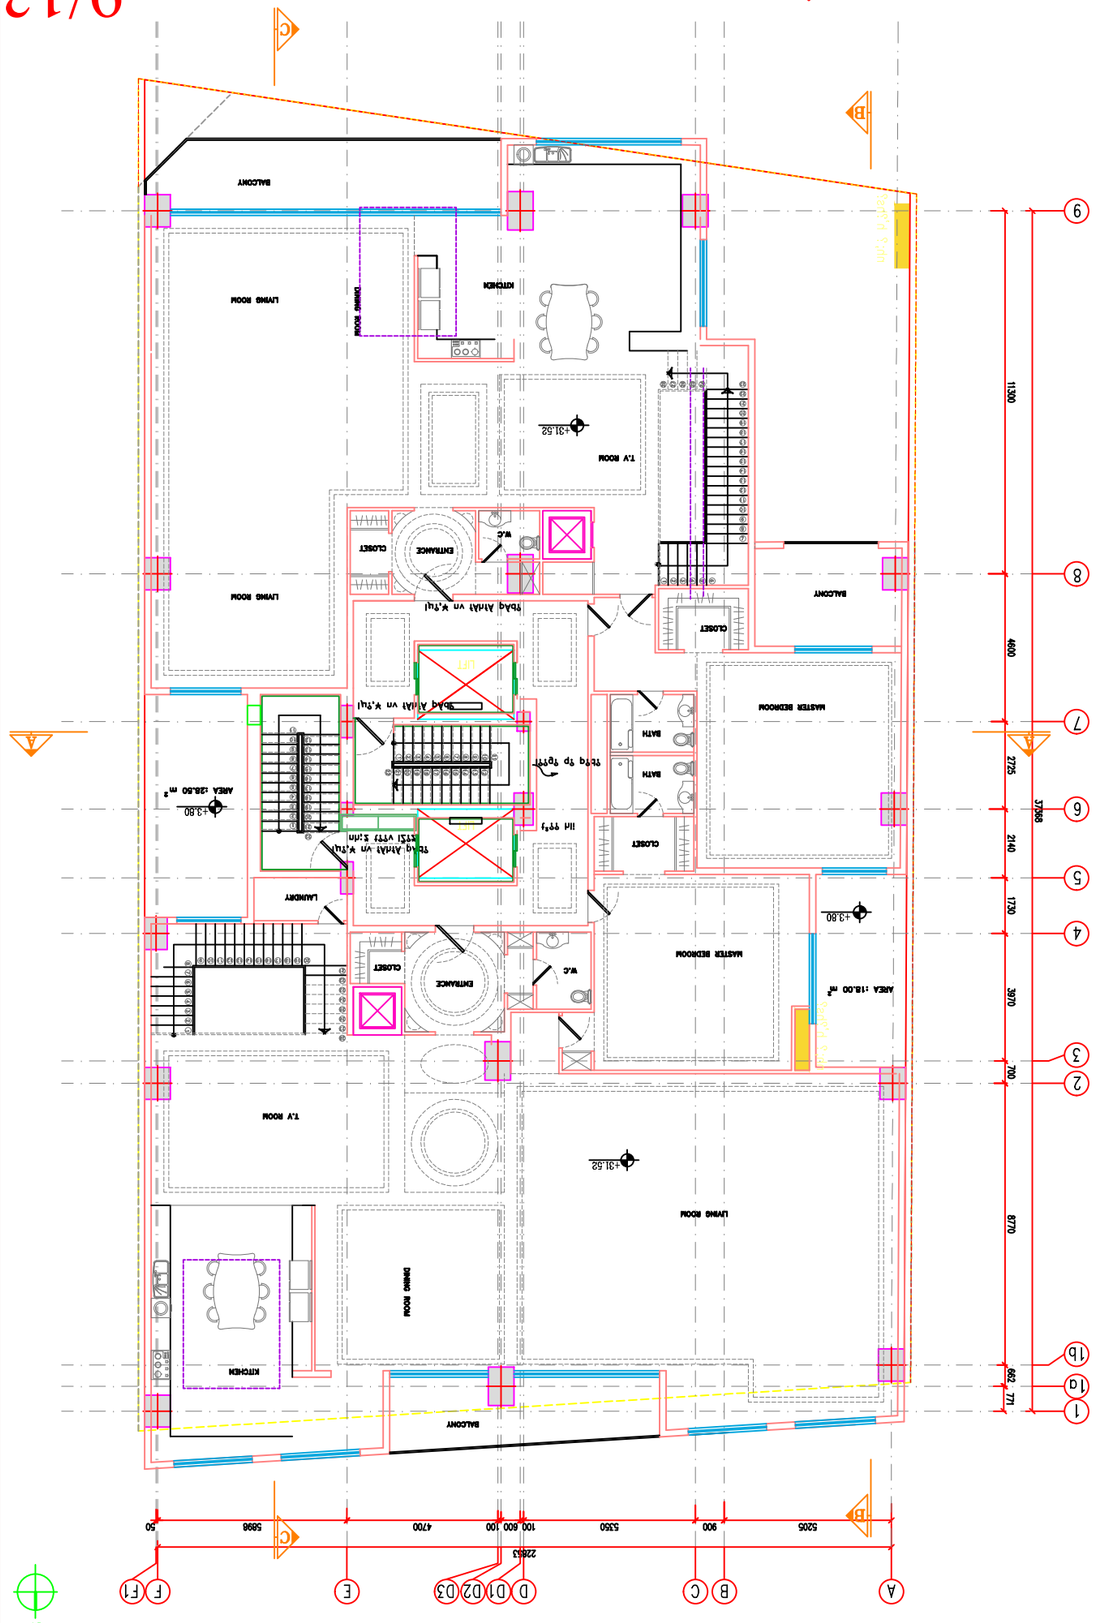
BALCONY
LIVING ROOM
KITCHEN
DINING ROOM
T.V ROOM
+31.52
CLOSET
ENTRANCE
W.C
LIFT
BATH
MASTER BEDROOM
LAUNDRY
AREA :38.50 m²
AREA :18.00 m²
+3.80
+3.60
A
B
C
1
1a
1b
2
3
4
5
6
7
8
9
N