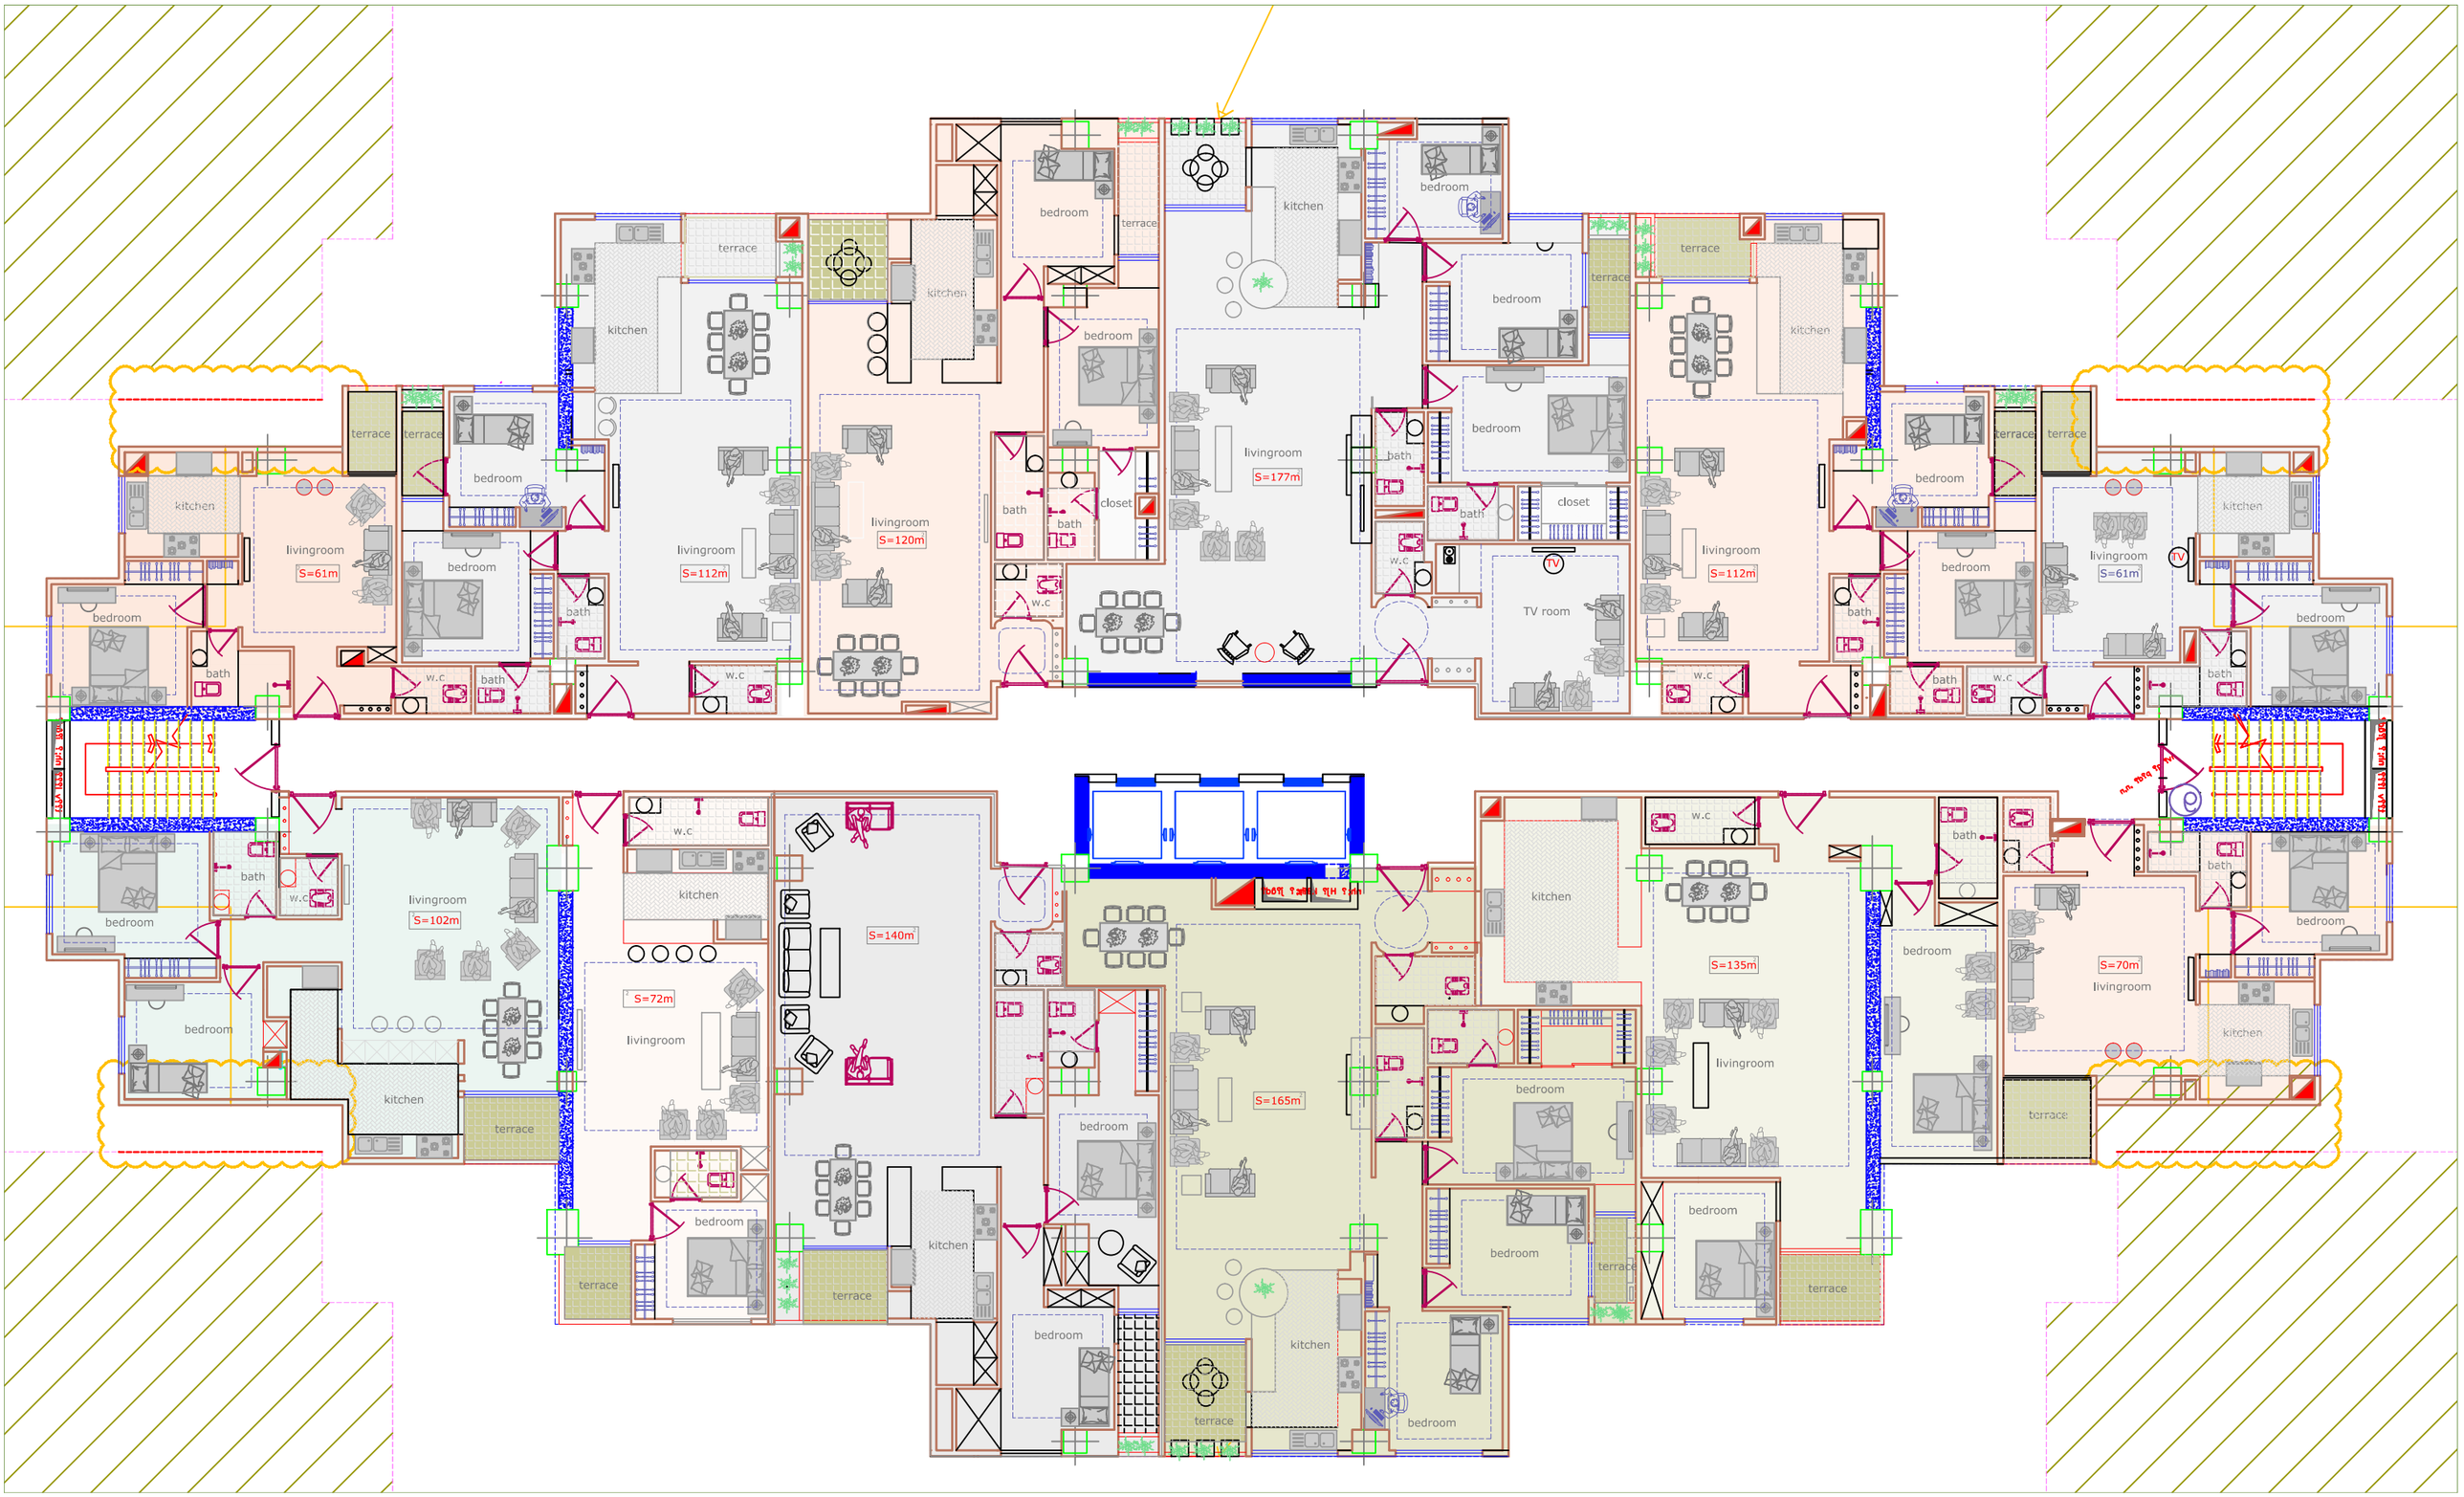
kitchen
terrace
bedroom
livingroom
S=61m
bath
w.c
livingroom
S=112m
livingroom
S=120m
closet
livingroom
S=177m
TV room
TV
livingroom
S=112m
livingroom
S=61m
livingroom
S=102m
S=72m
livingroom
S=140m
S=165m
S=135m
livingroom
S=70m

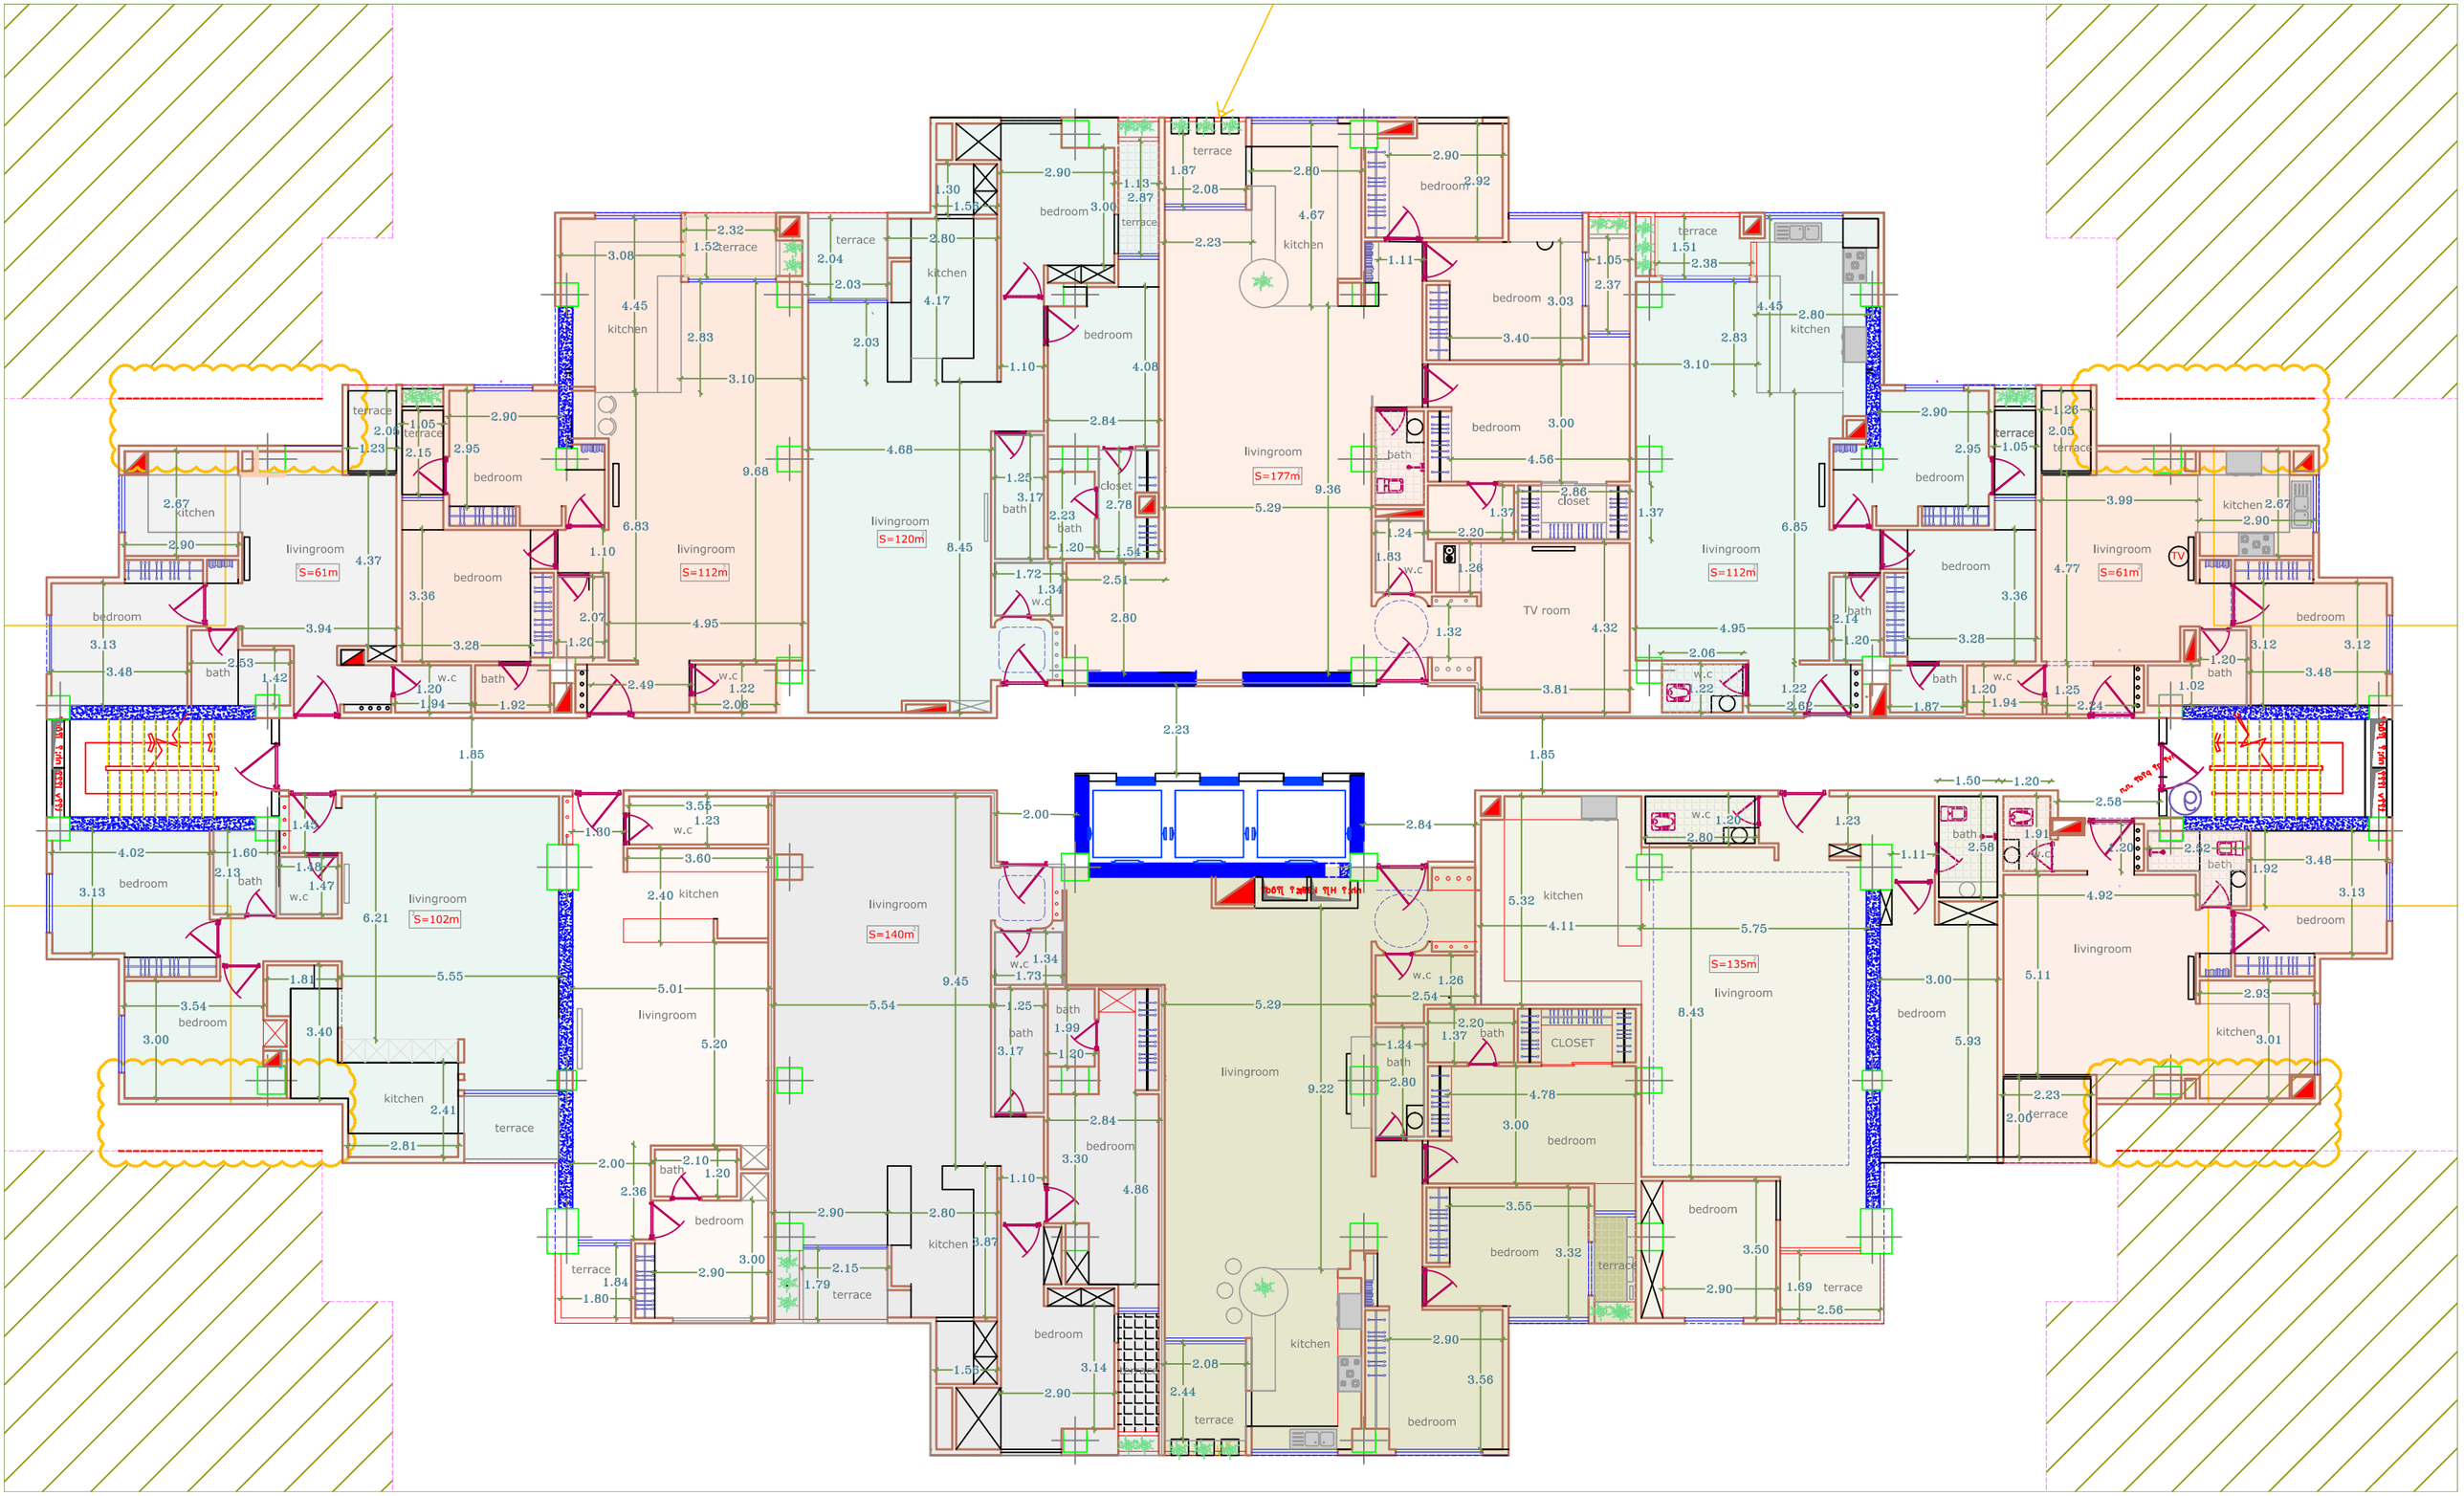
livingroom
S=177m
livingroom
S=120m
livingroom
S=112m
livingroom
S=61m
livingroom
S=102m
livingroom
S=140m
livingroom
S=112m
livingroom
S=61m
S=135m
TV room
CLOSET
kitchen
bedroom
bath
w.c
terrace
closet

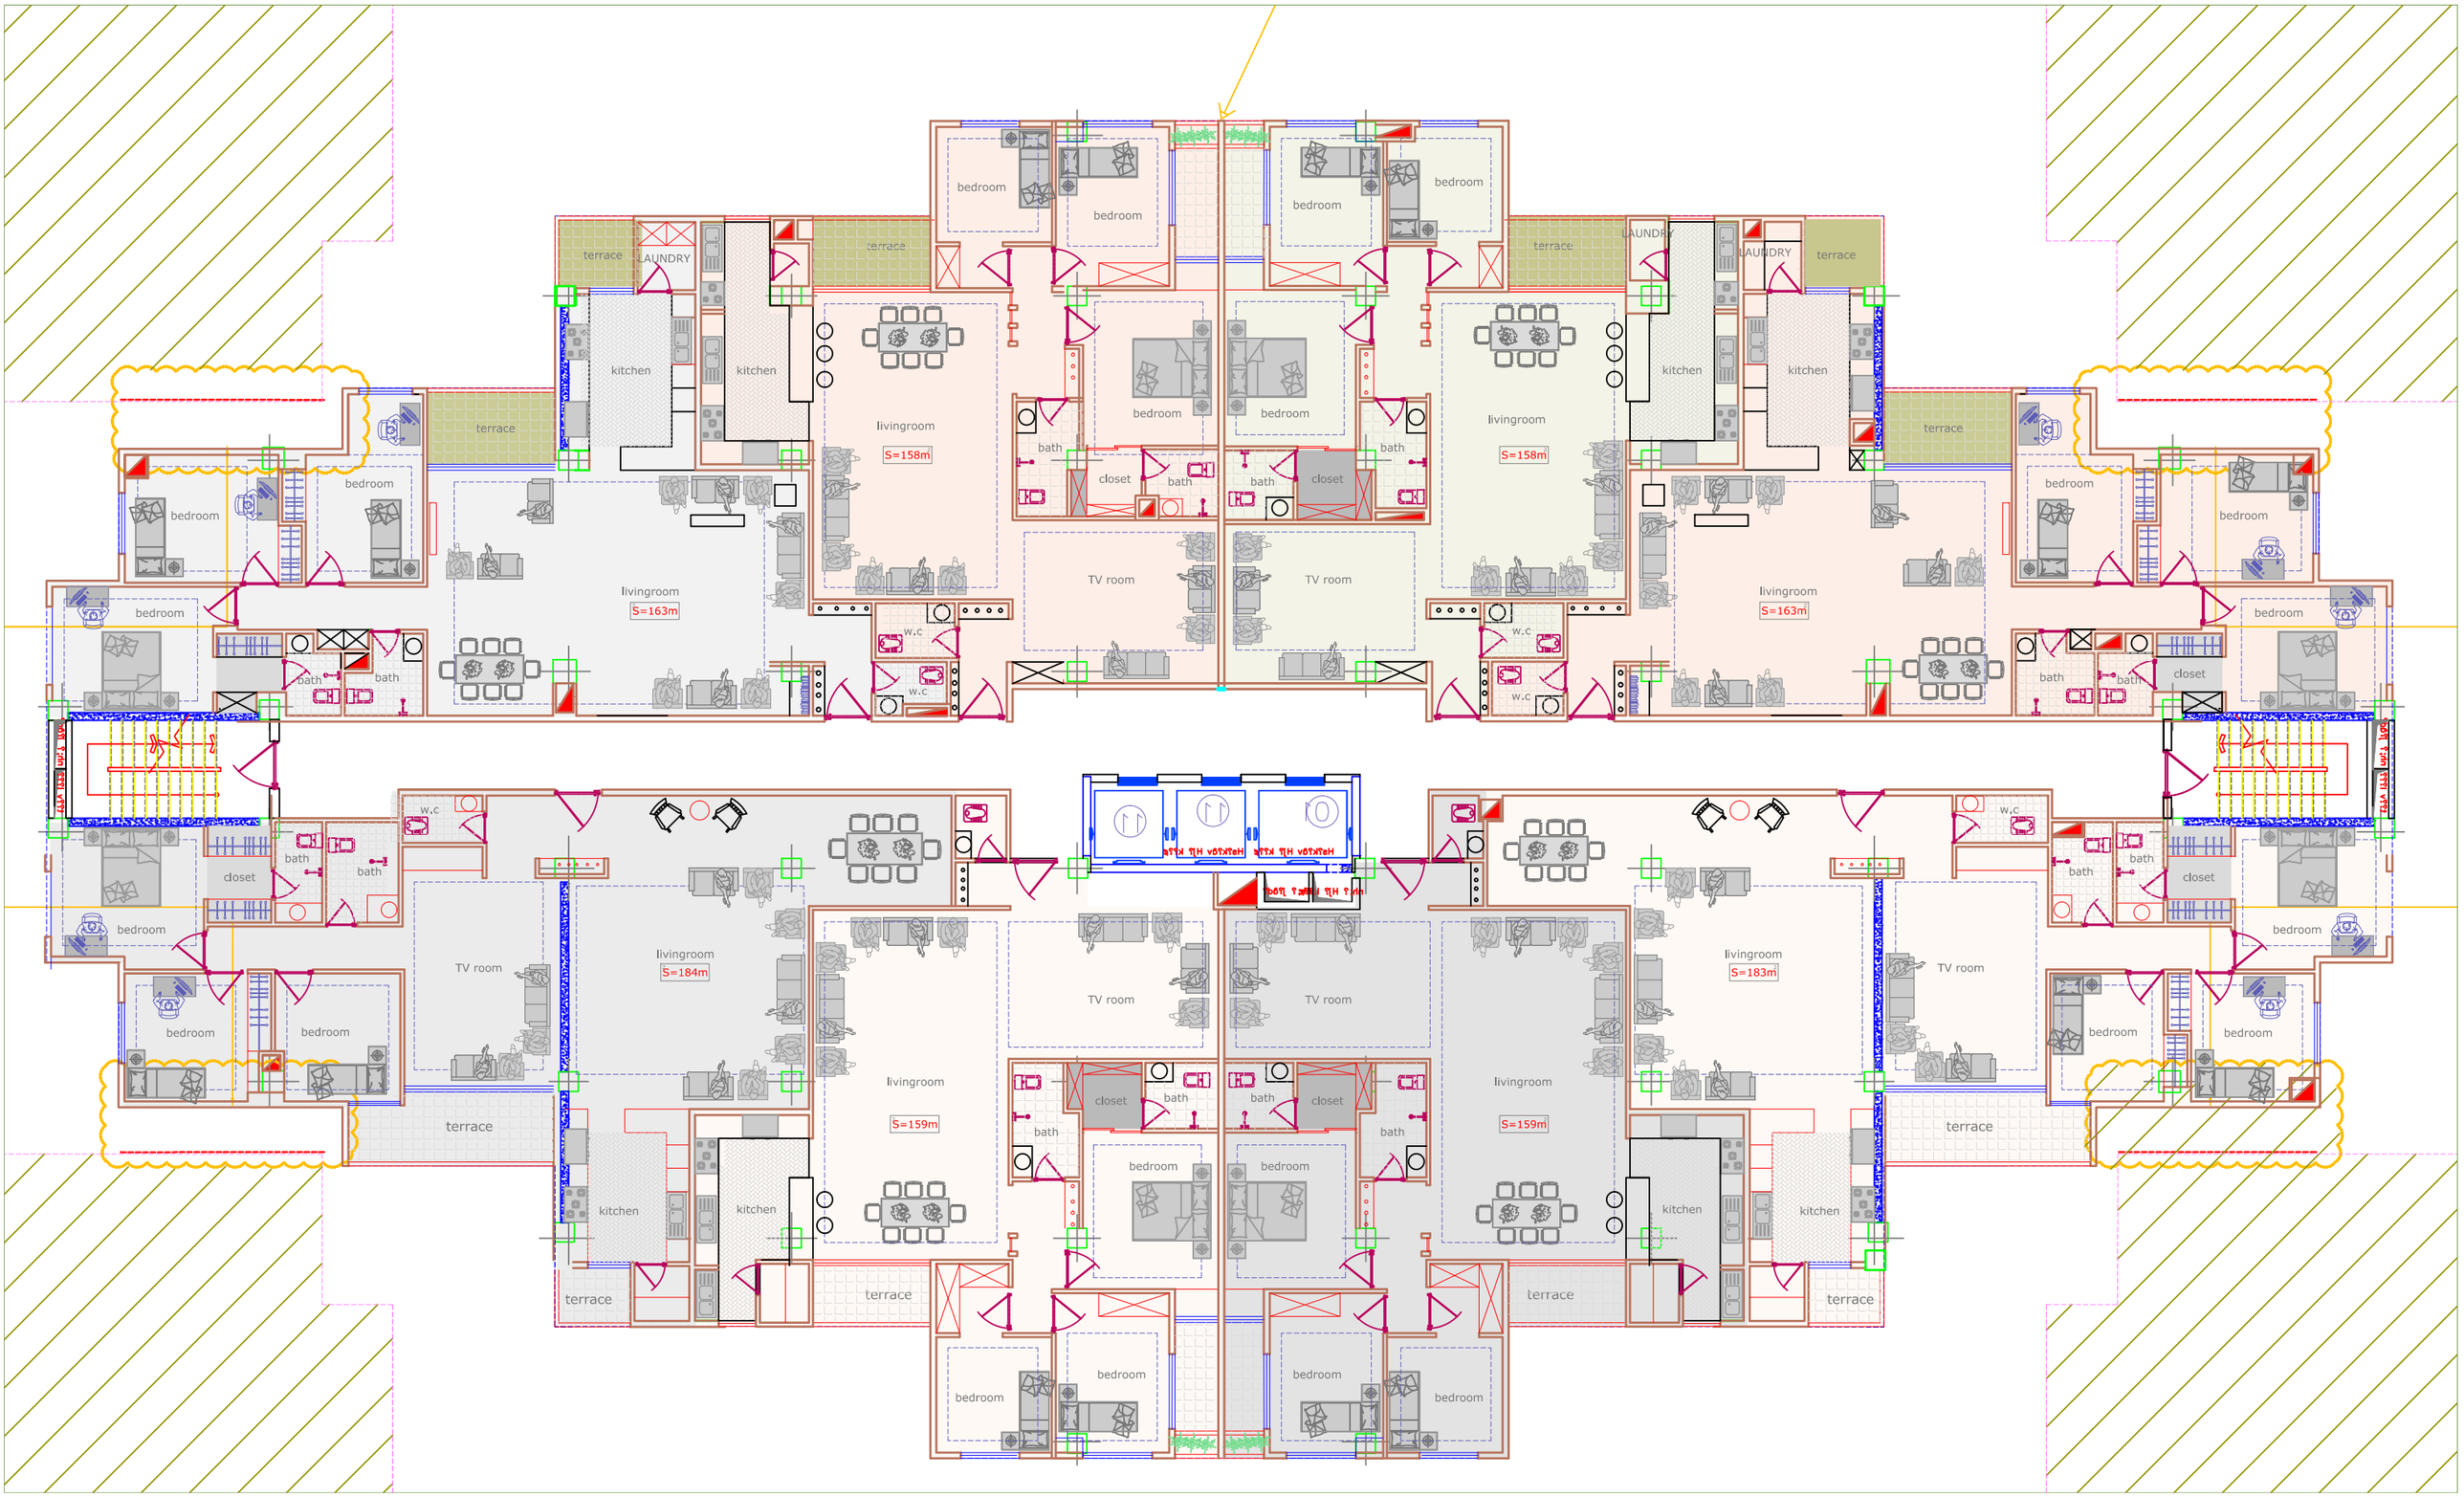
bedroom
bedroom
bedroom
bedroom
terrace
LAUNDRY
terrace
terrace
LAUNDRY
LAUNDRY
terrace
kitchen
kitchen
livingroom
S=158m
bedroom
bedroom
bath
closet
bath
bath
closet
bath
livingroom
S=158m
kitchen
kitchen
terrace
terrace
bedroom
bedroom
bedroom
bedroom
livingroom
S=163m
TV room
TV room
livingroom
S=163m
bedroom
bedroom
bath
bath
w.c
w.c
w.c
w.c
bedroom
bedroom
bath
bath
closet
bath
bath
closet
bedroom
bedroom
w.c
w.c
bedroom
bedroom
TV room
livingroom
S=184m
TV room
TV room
livingroom
S=183m
TV room
terrace
livingroom
S=159m
livingroom
S=159m
terrace
closet
bath
bath
closet
bath
bath
bedroom
bedroom
kitchen
kitchen
kitchen
kitchen
terrace
terrace
terrace
terrace
bedroom
bedroom
bedroom
bedroom

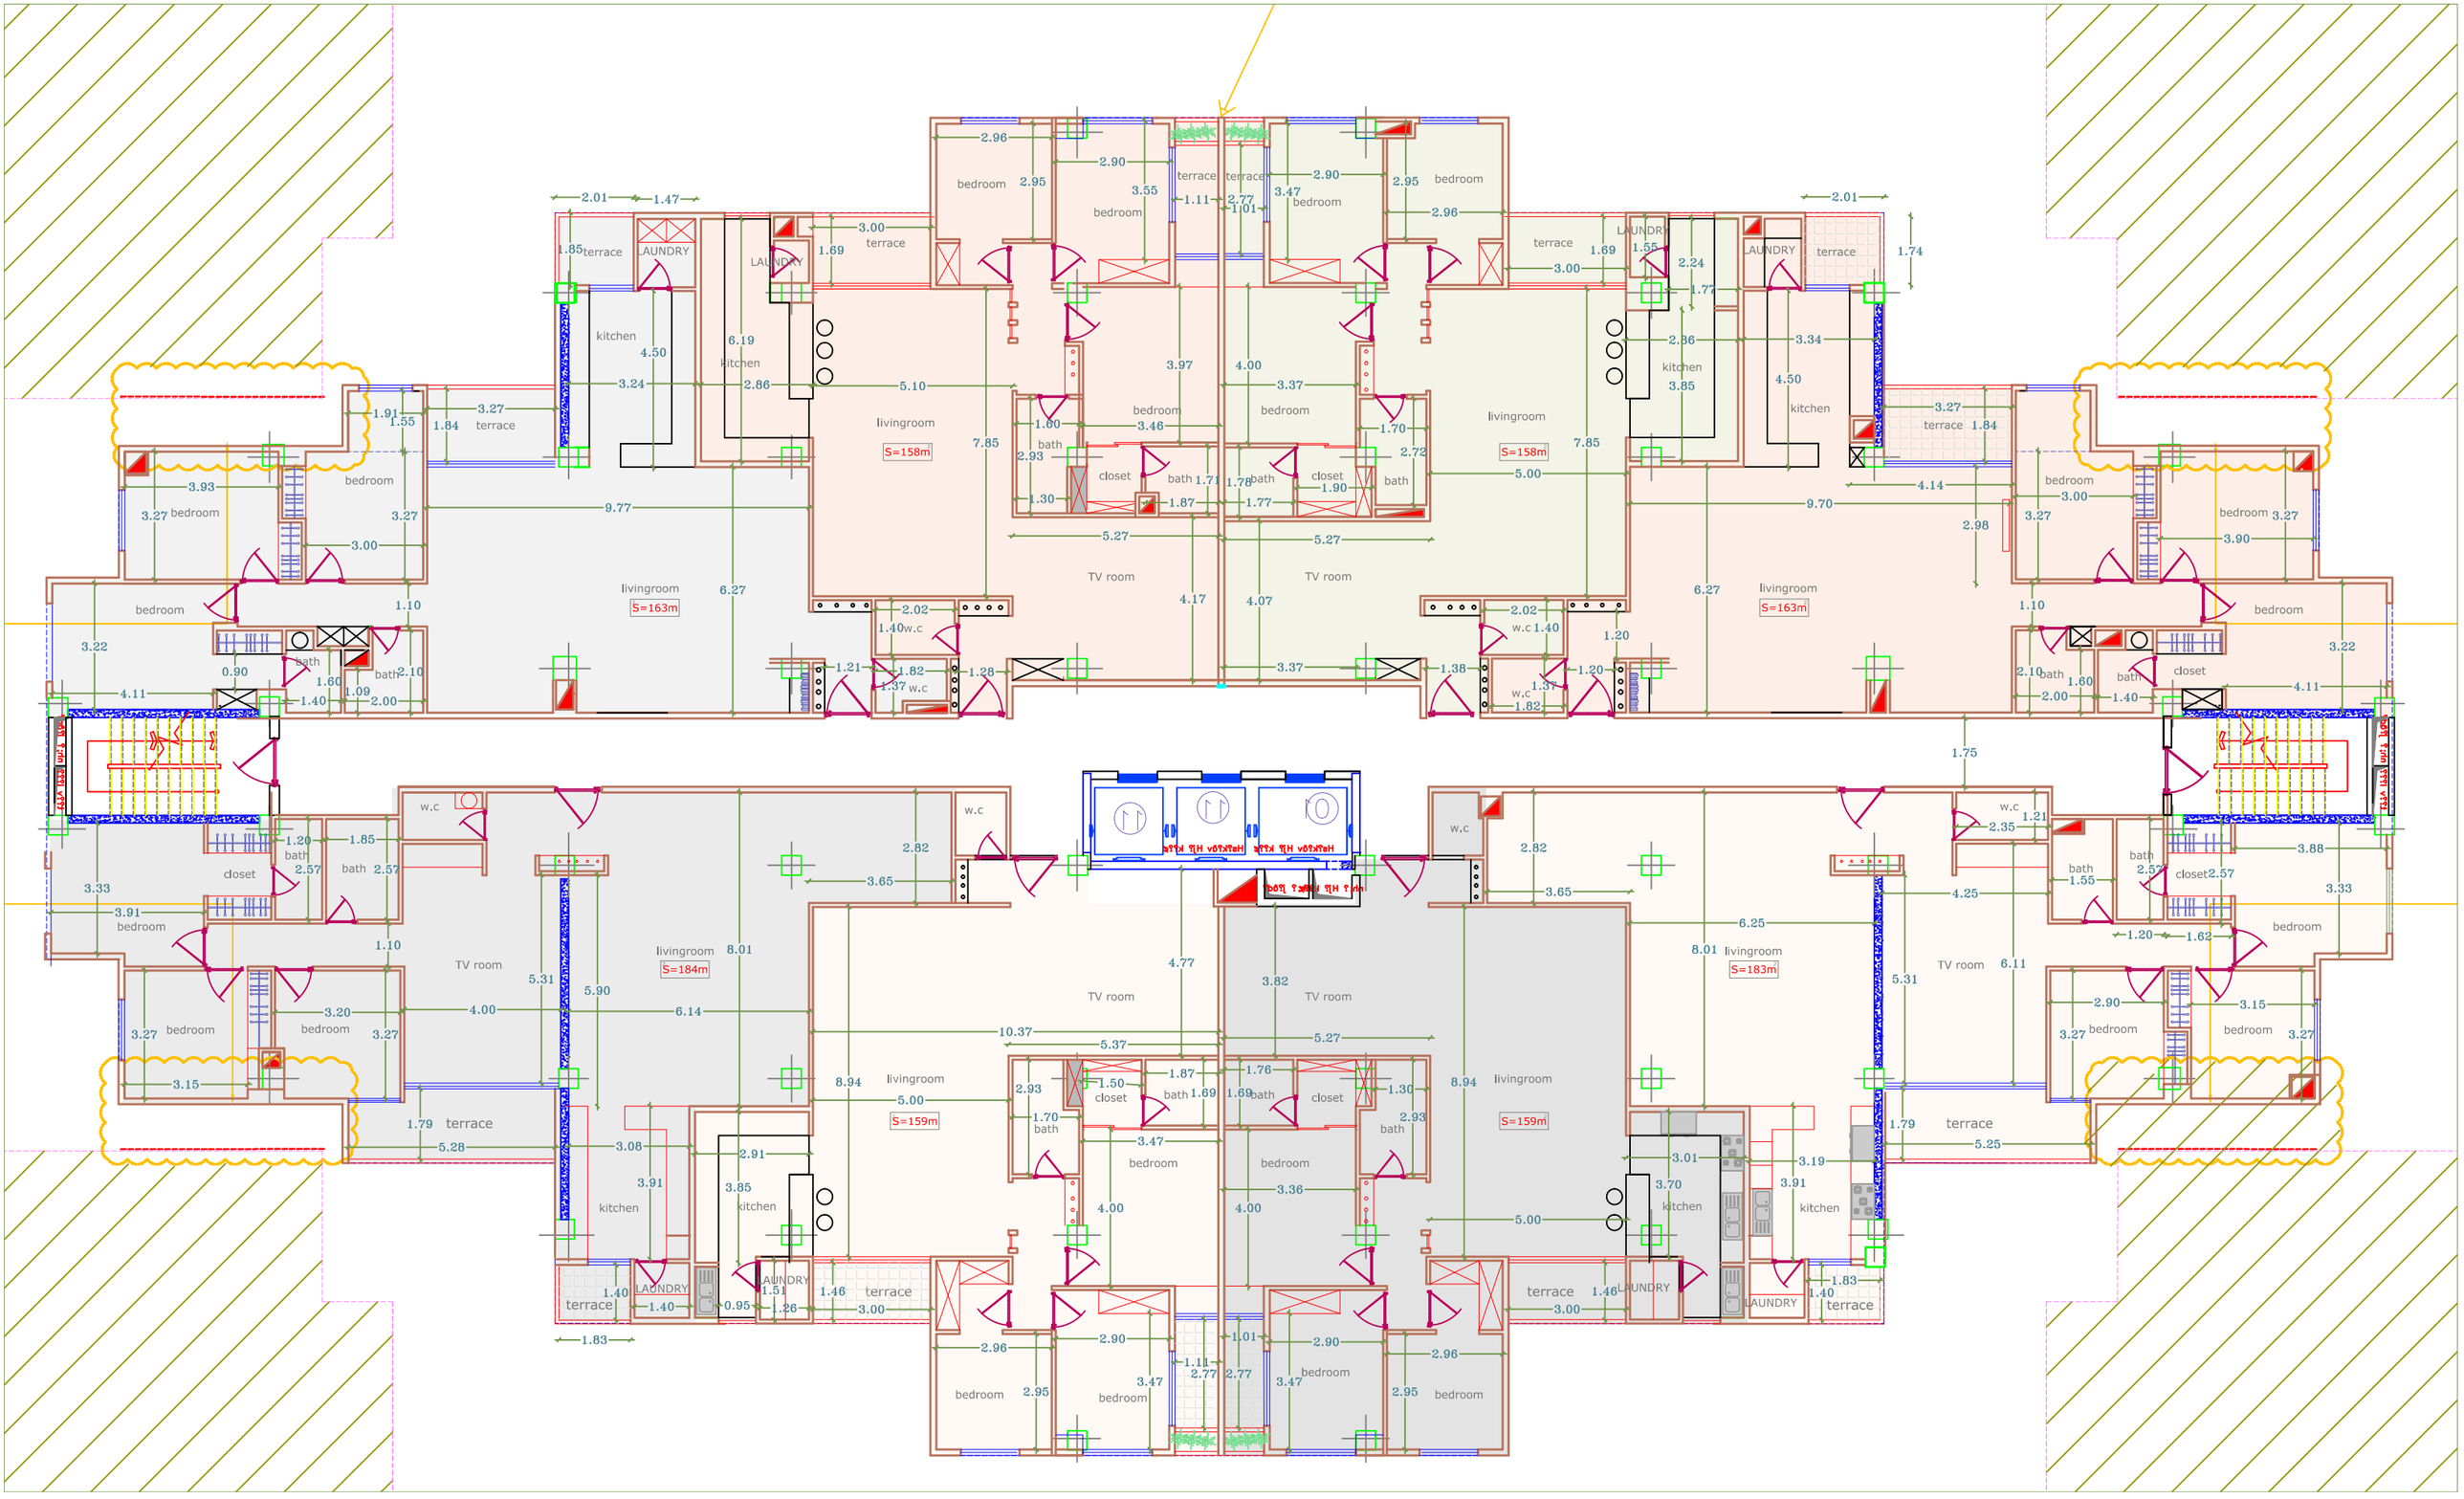
livingroom
S=158m
livingroom
S=163m
TV room
bedroom
kitchen
LAUNDRY
terrace
bath
closet
w.c
livingroom
S=184m
livingroom
S=159m
livingroom
S=183m

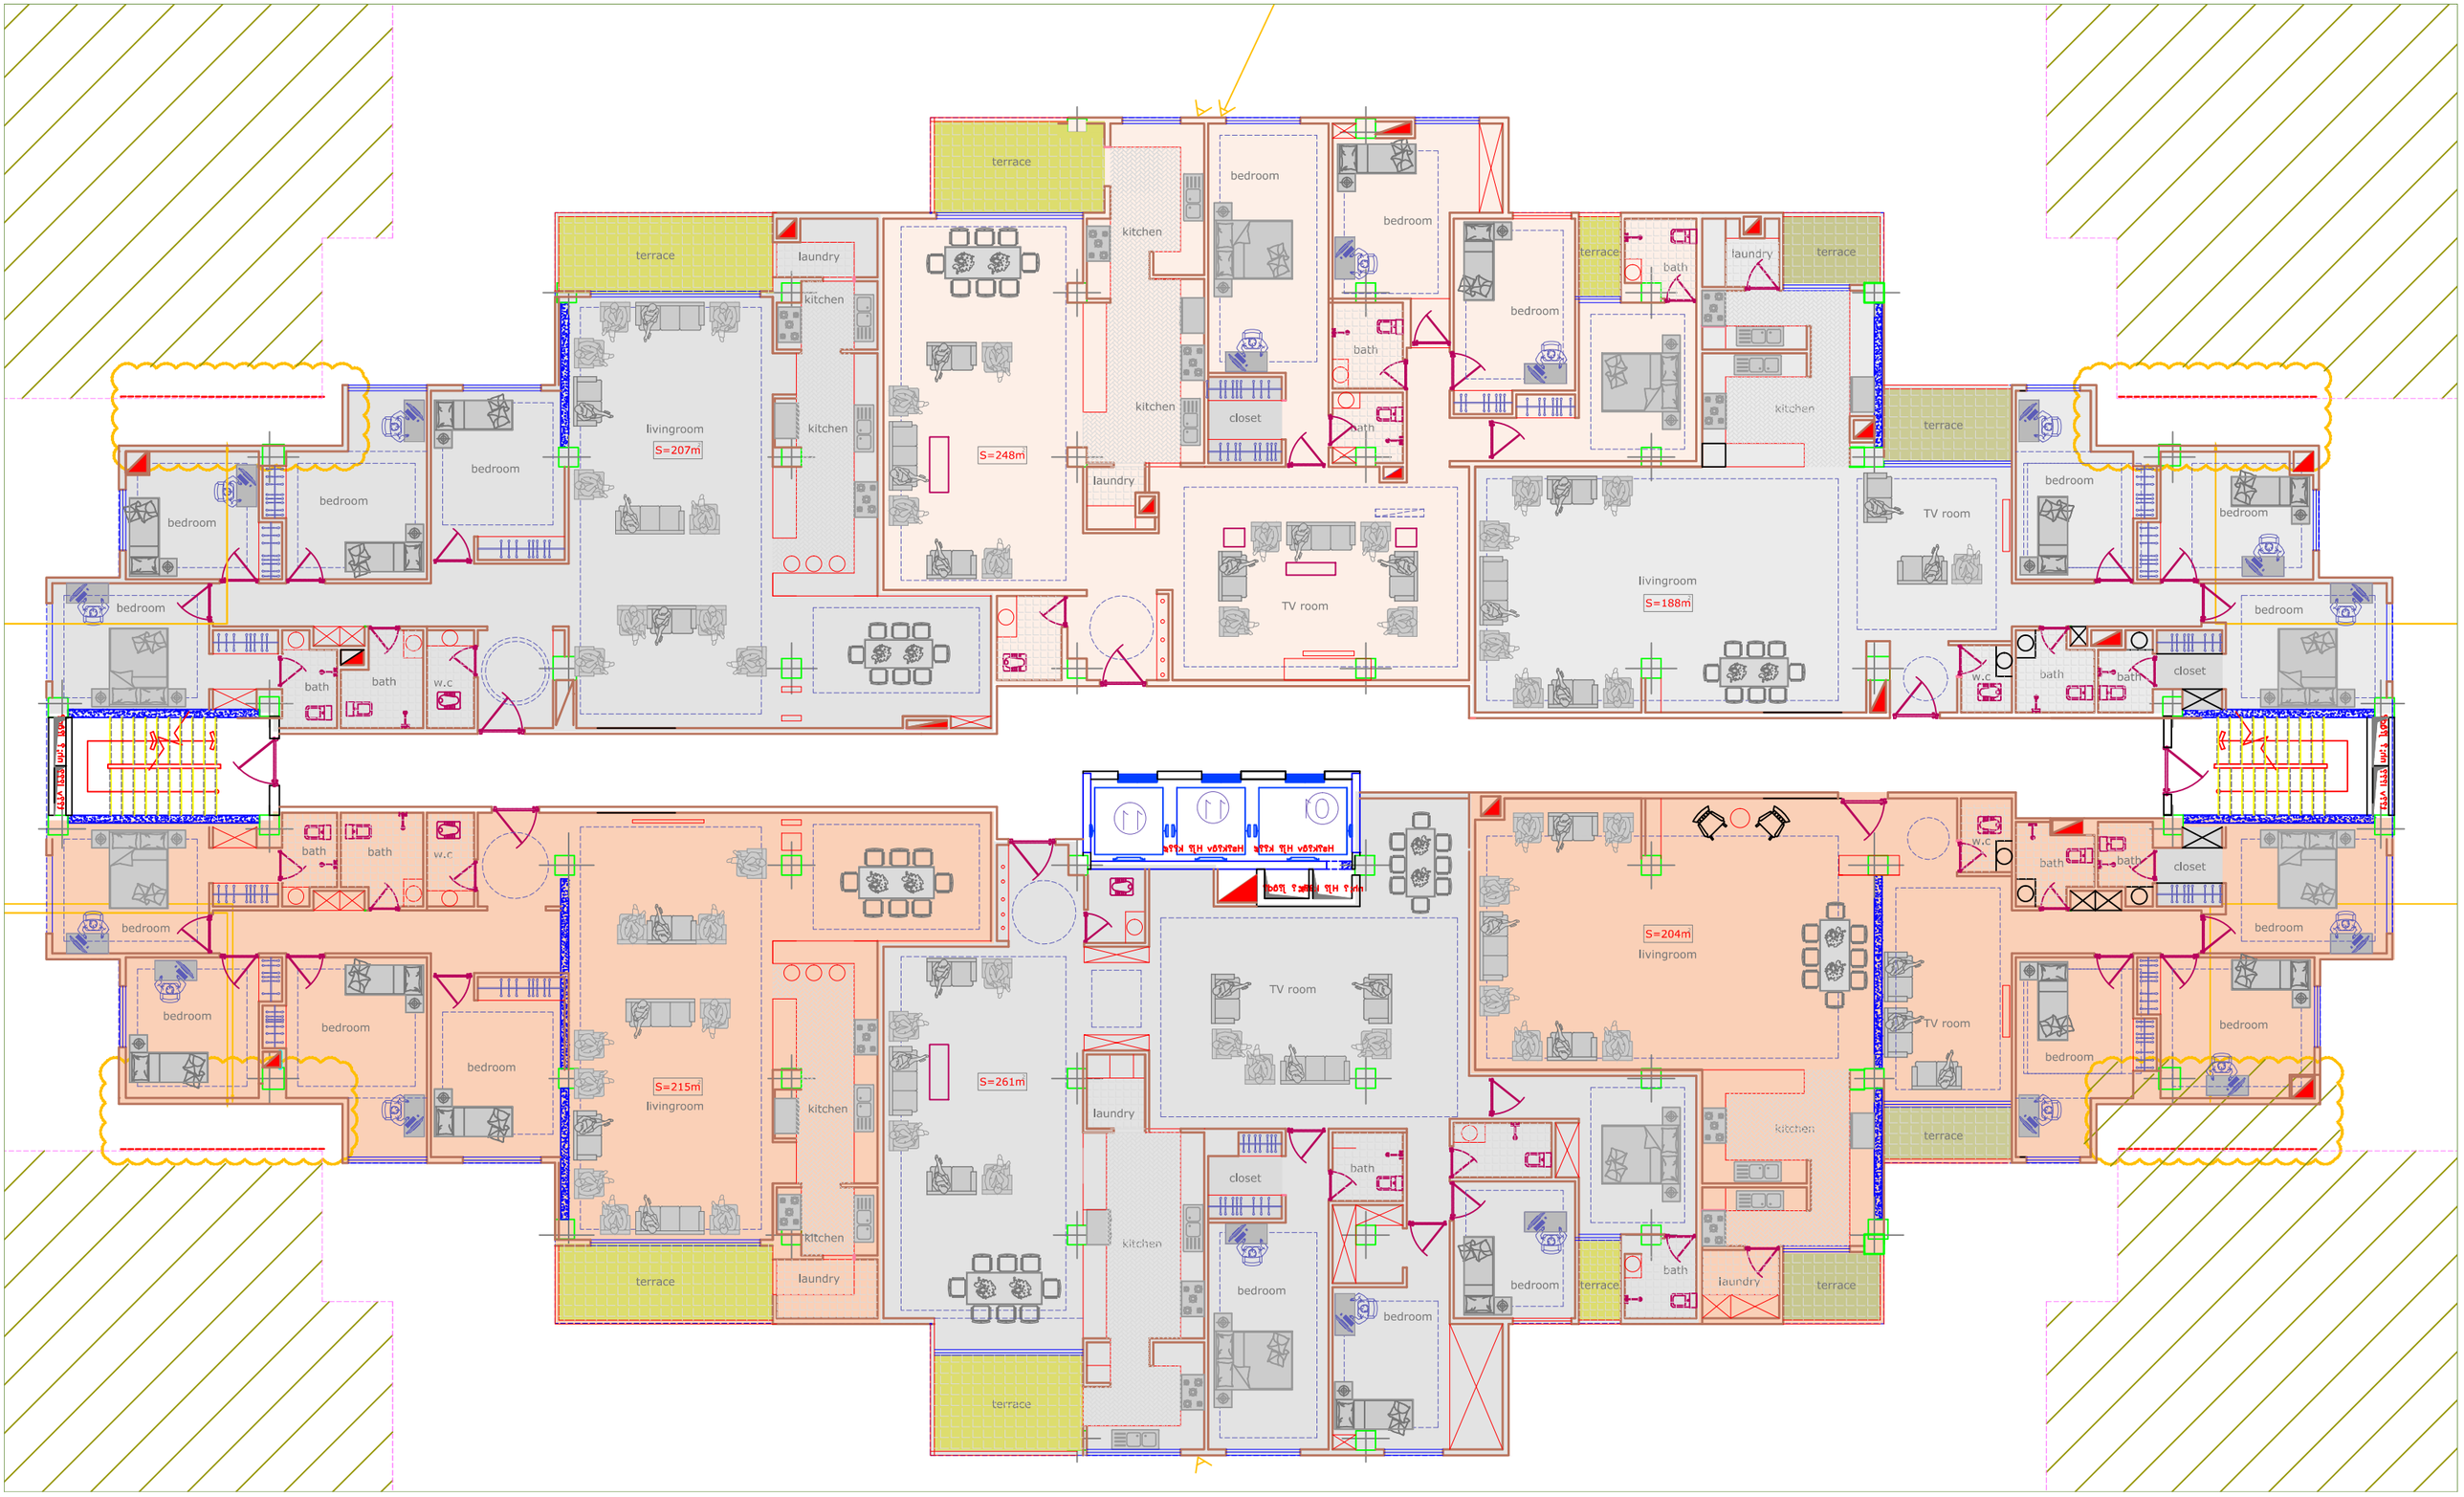
terrace
laundry
kitchen
livingroom
S=207m
bedroom
bath
w.c
S=248m
closet
TV room
S=188m
S=204m
S=215m
S=261m

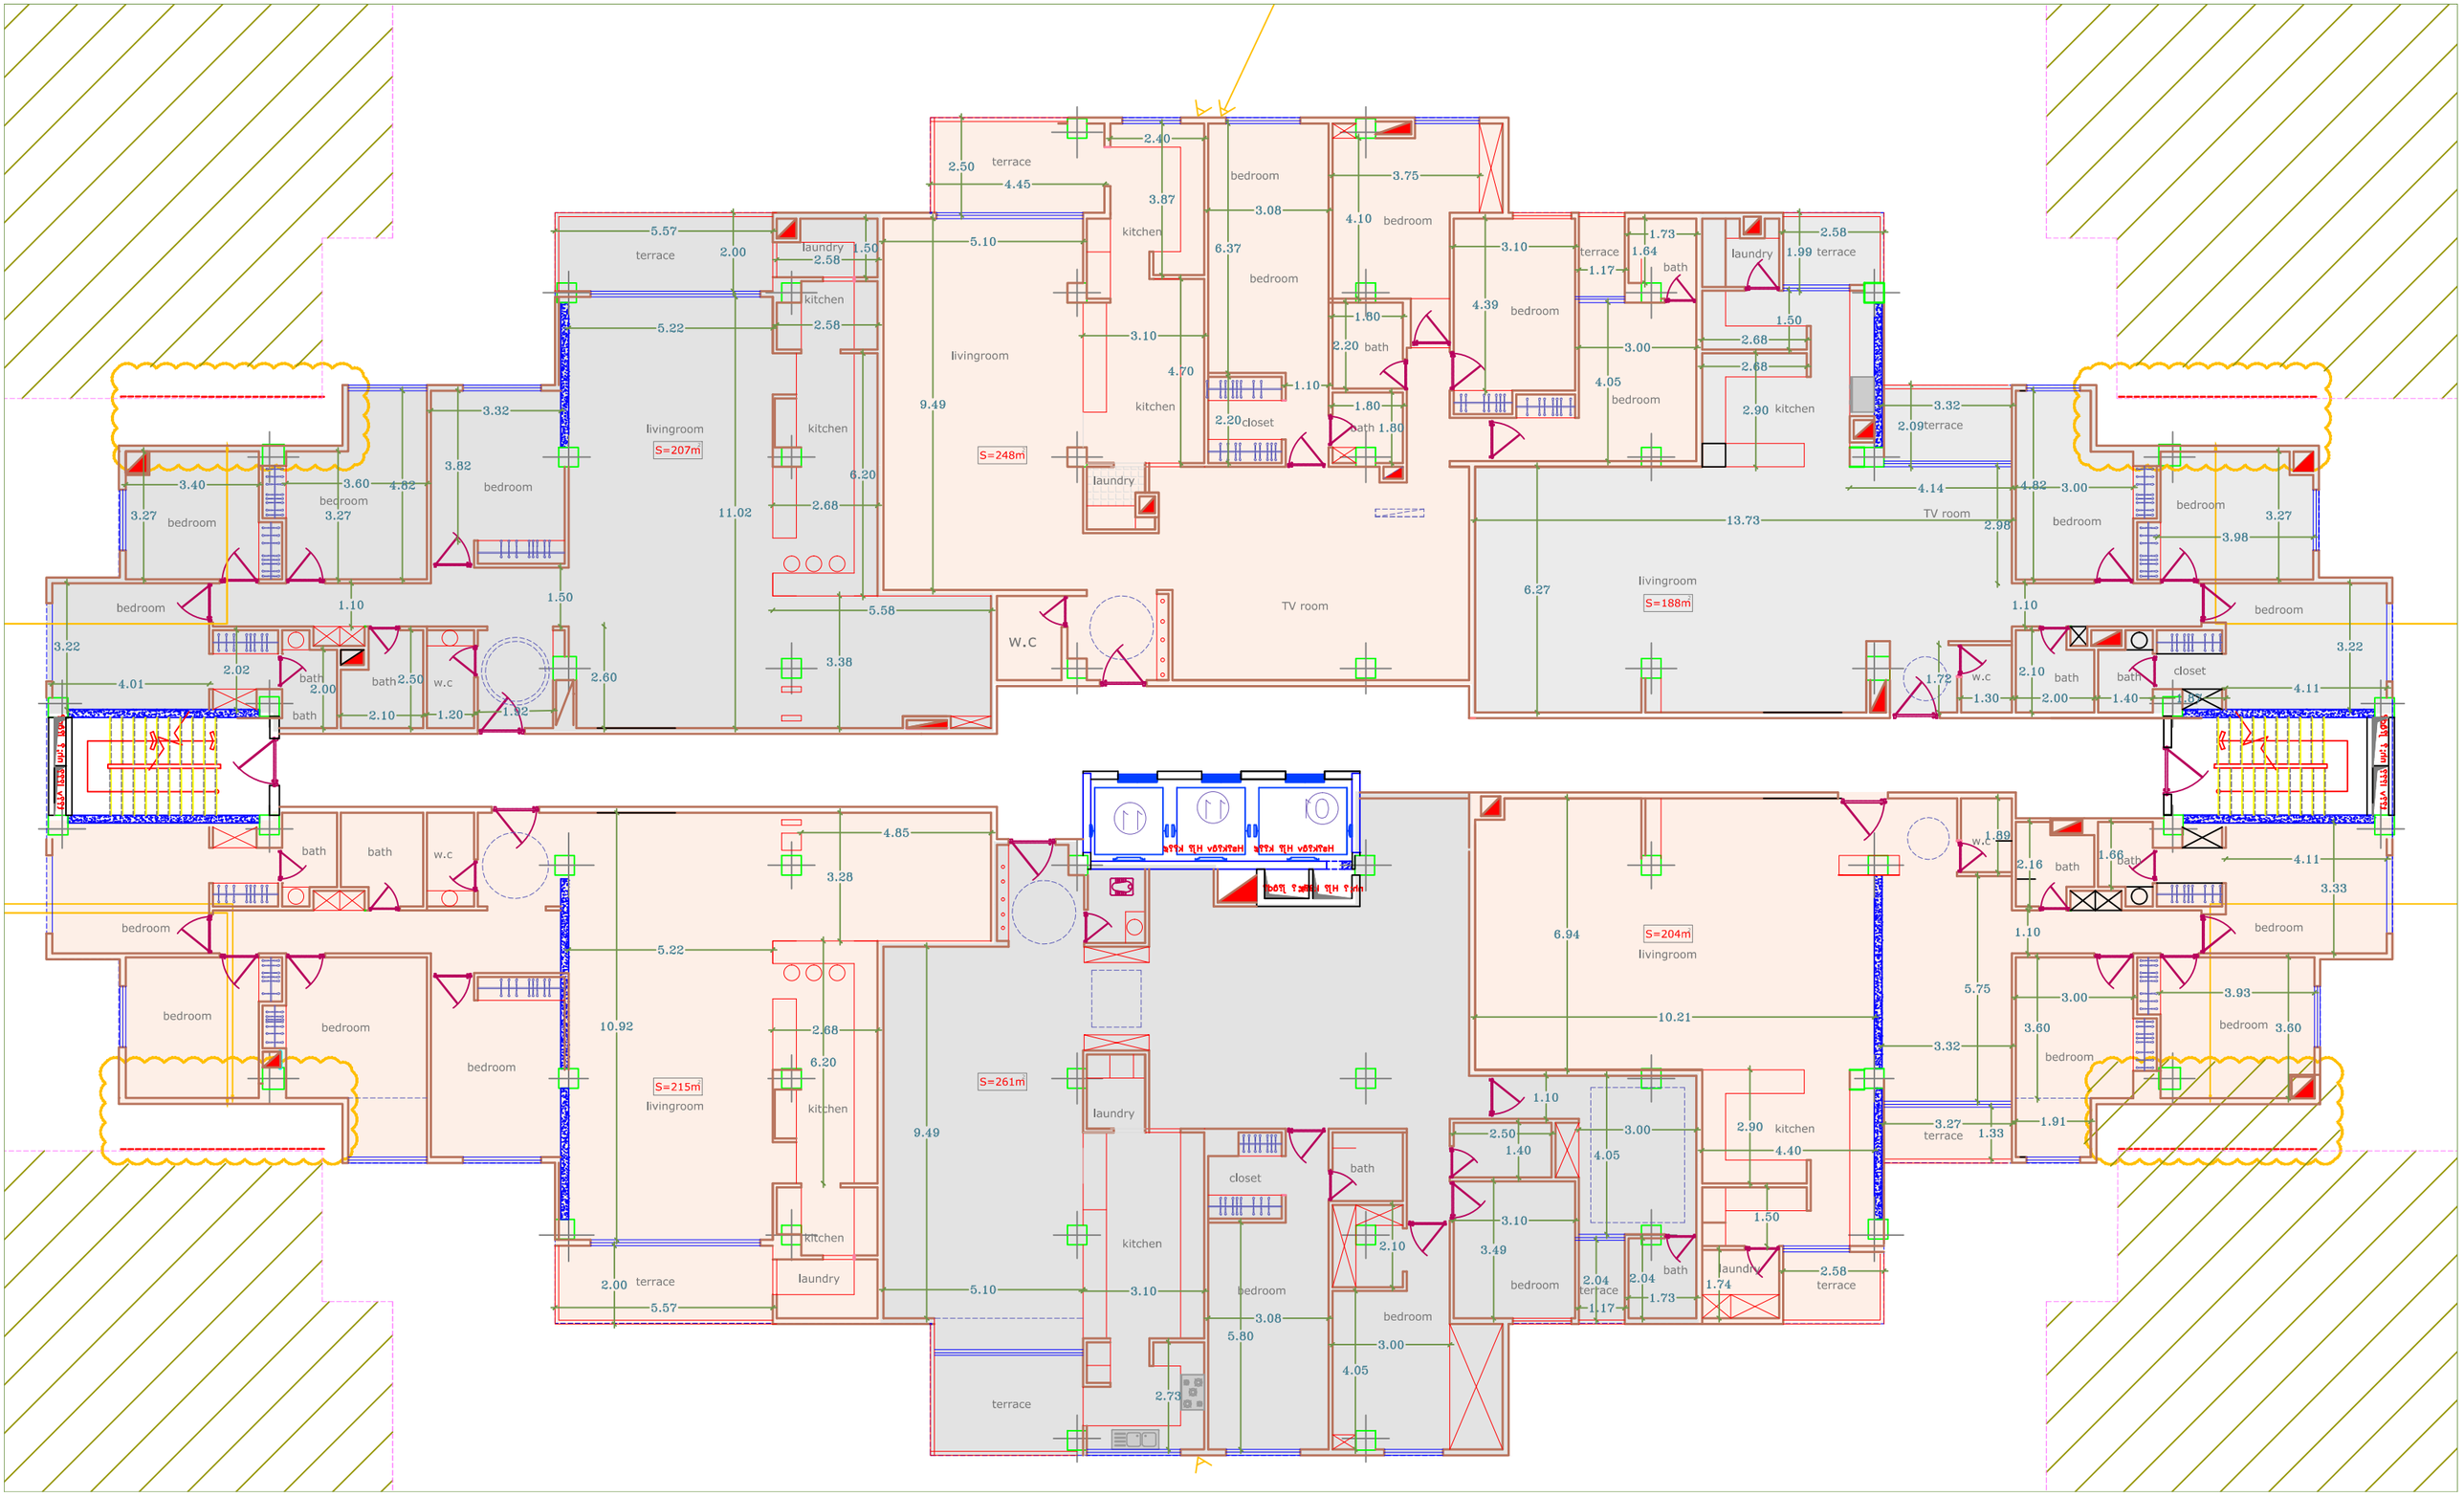
S=207m
S=248m
S=188m
S=204m
S=215m
S=261m
livingroom
kitchen
bedroom
bath
w.c
laundry
terrace
closet
TV room
W.C