TYPICAL FLOOR PLAN

SCALE 1:100

Floor Area: 341.1m^2

Typical Unit A Area: 202.5m^2

Typical Unit B Area: 110.4m^2

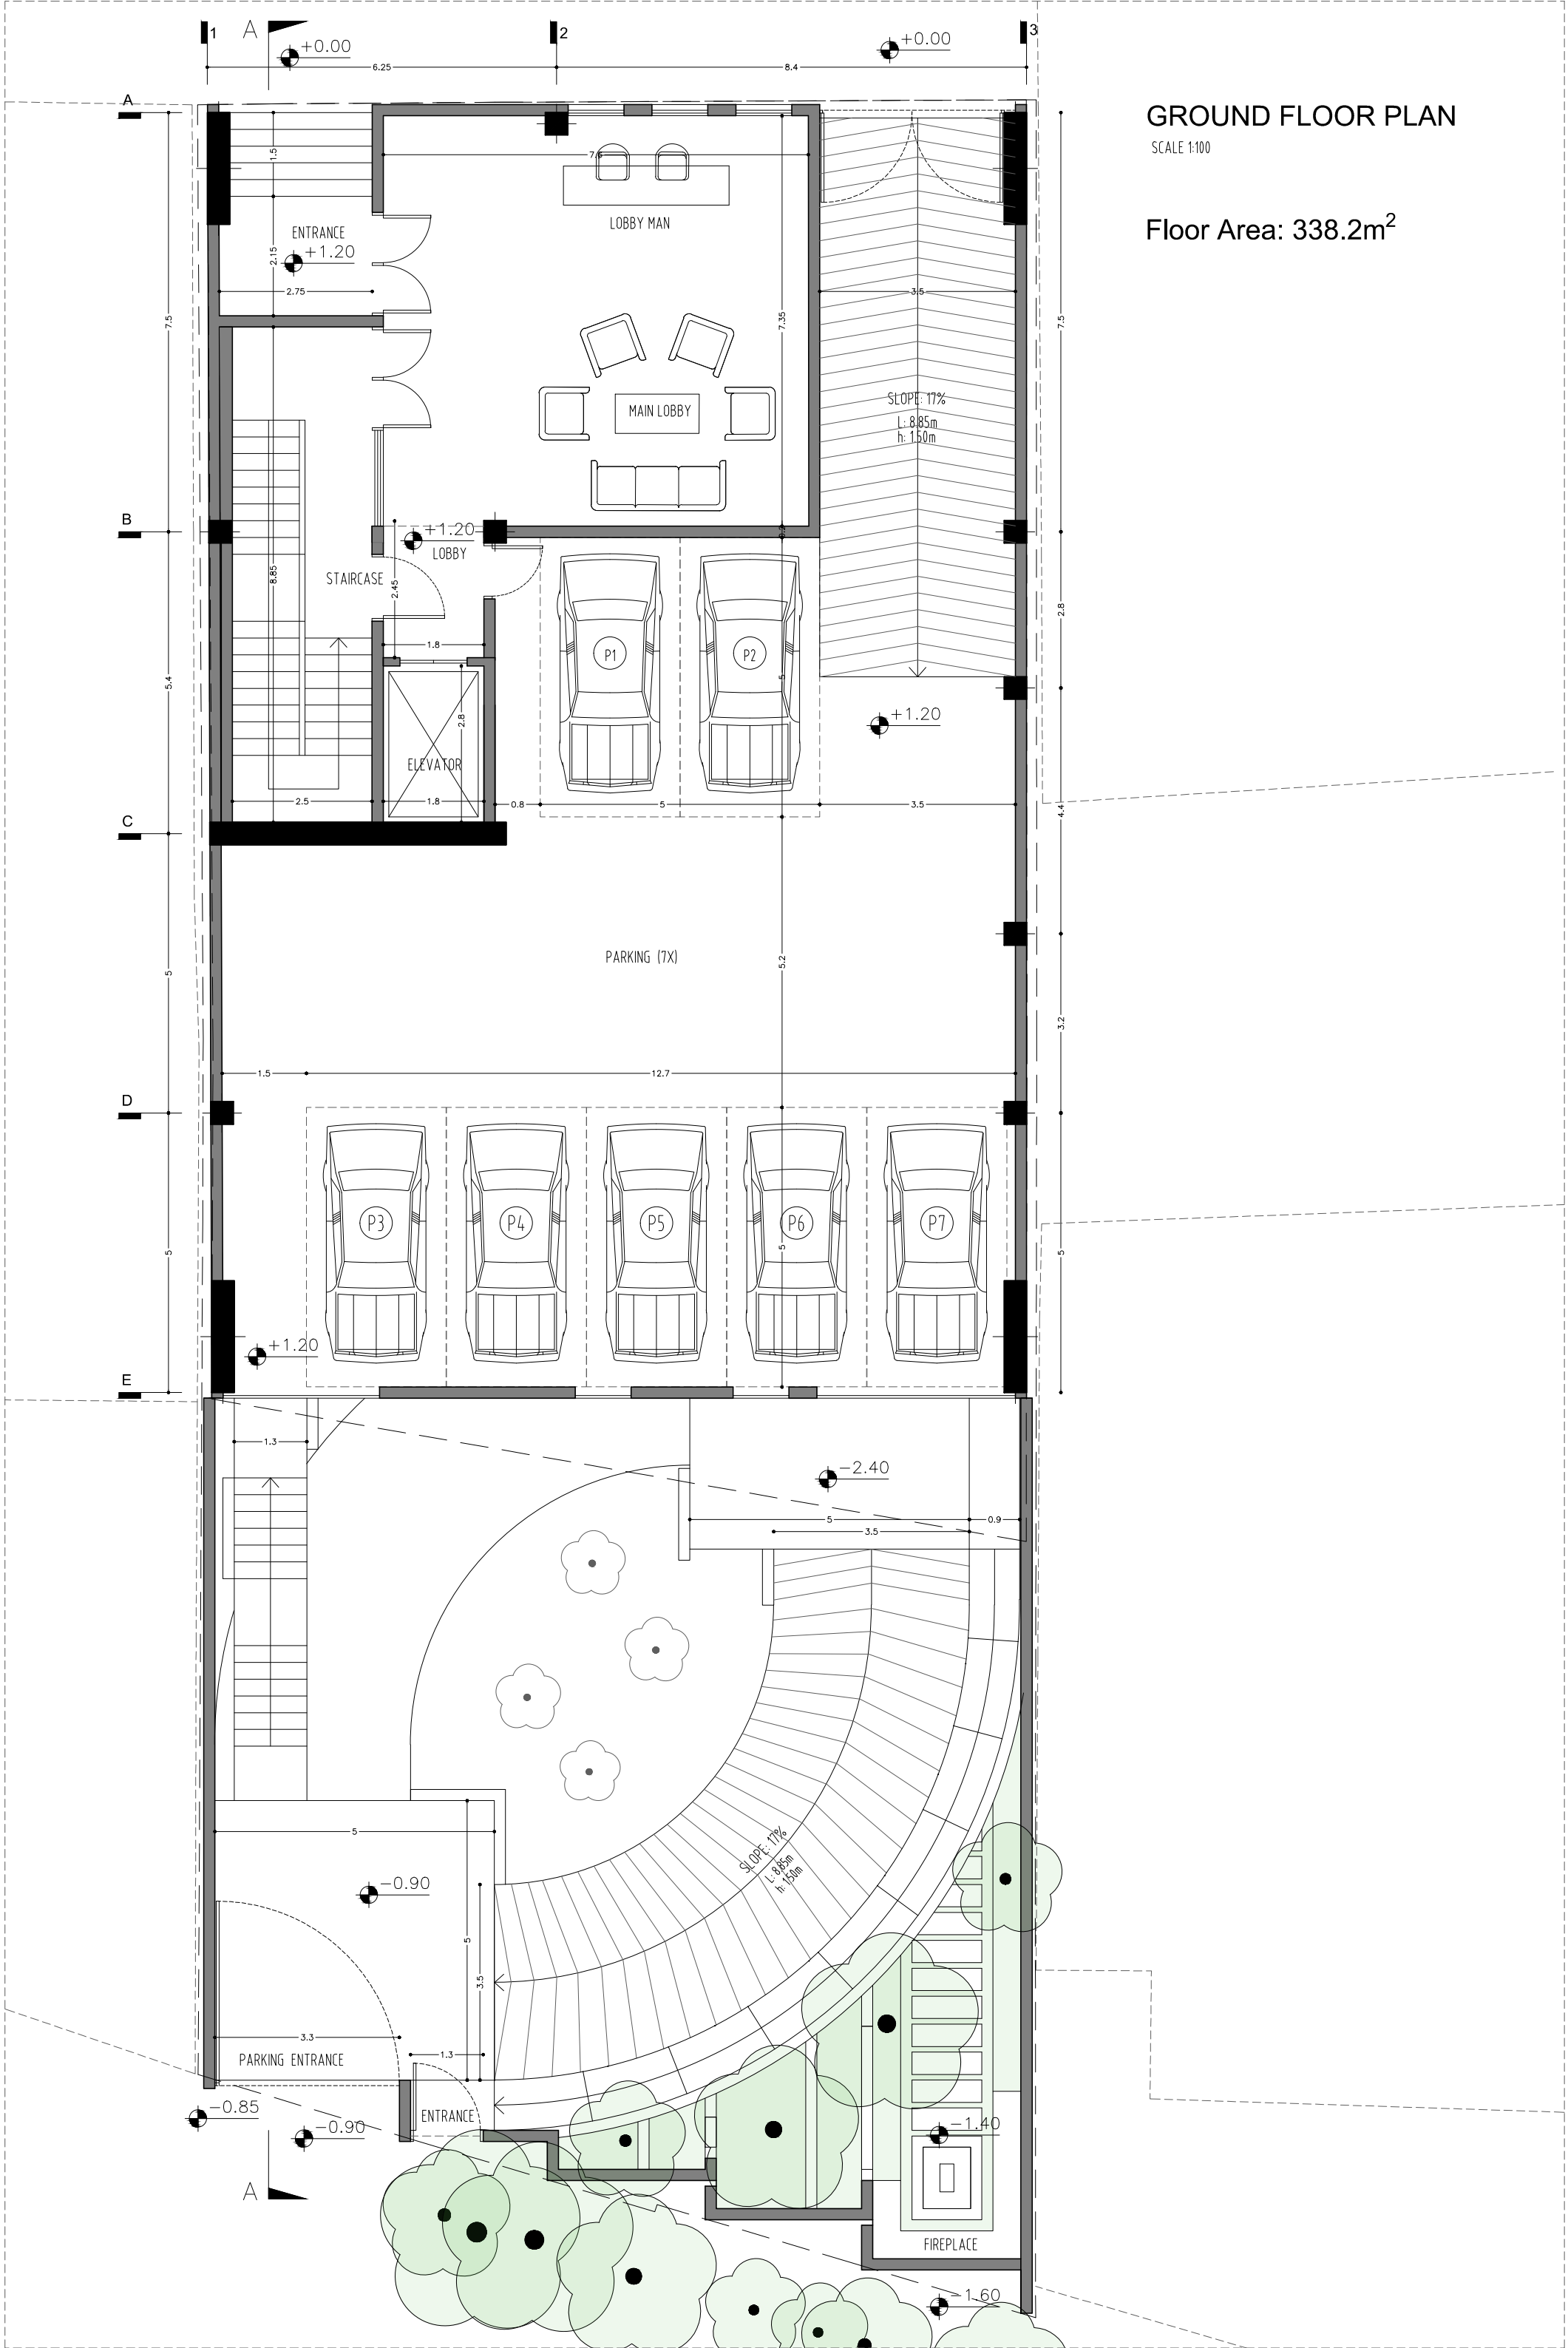
GROUND FLOOR PLAN
SCALE 1:100
Floor Area: 338.2m2
ENTRANCE
+1.20
LOBBY MAN
MAIN LOBBY
SLOPE: 17%
L: 8.85m
h: 1.50m
+1.20
LOBBY
STAIRCASE
ELEVATOR
P1
P2
+1.20
PARKING (7X)
P3
P4
P5
P6
P7
+1.20
-2.40
SLOPE: 17%
L: 8.85m
h: 1.50m
-0.90
PARKING ENTRANCE
-0.85
-0.90
ENTRANCE
-1.40
FIREPLACE
-1.60

UNDERGROUND 1 FLOOR PLAN

SCALE 1:100

Floor Area: 310.2m^2

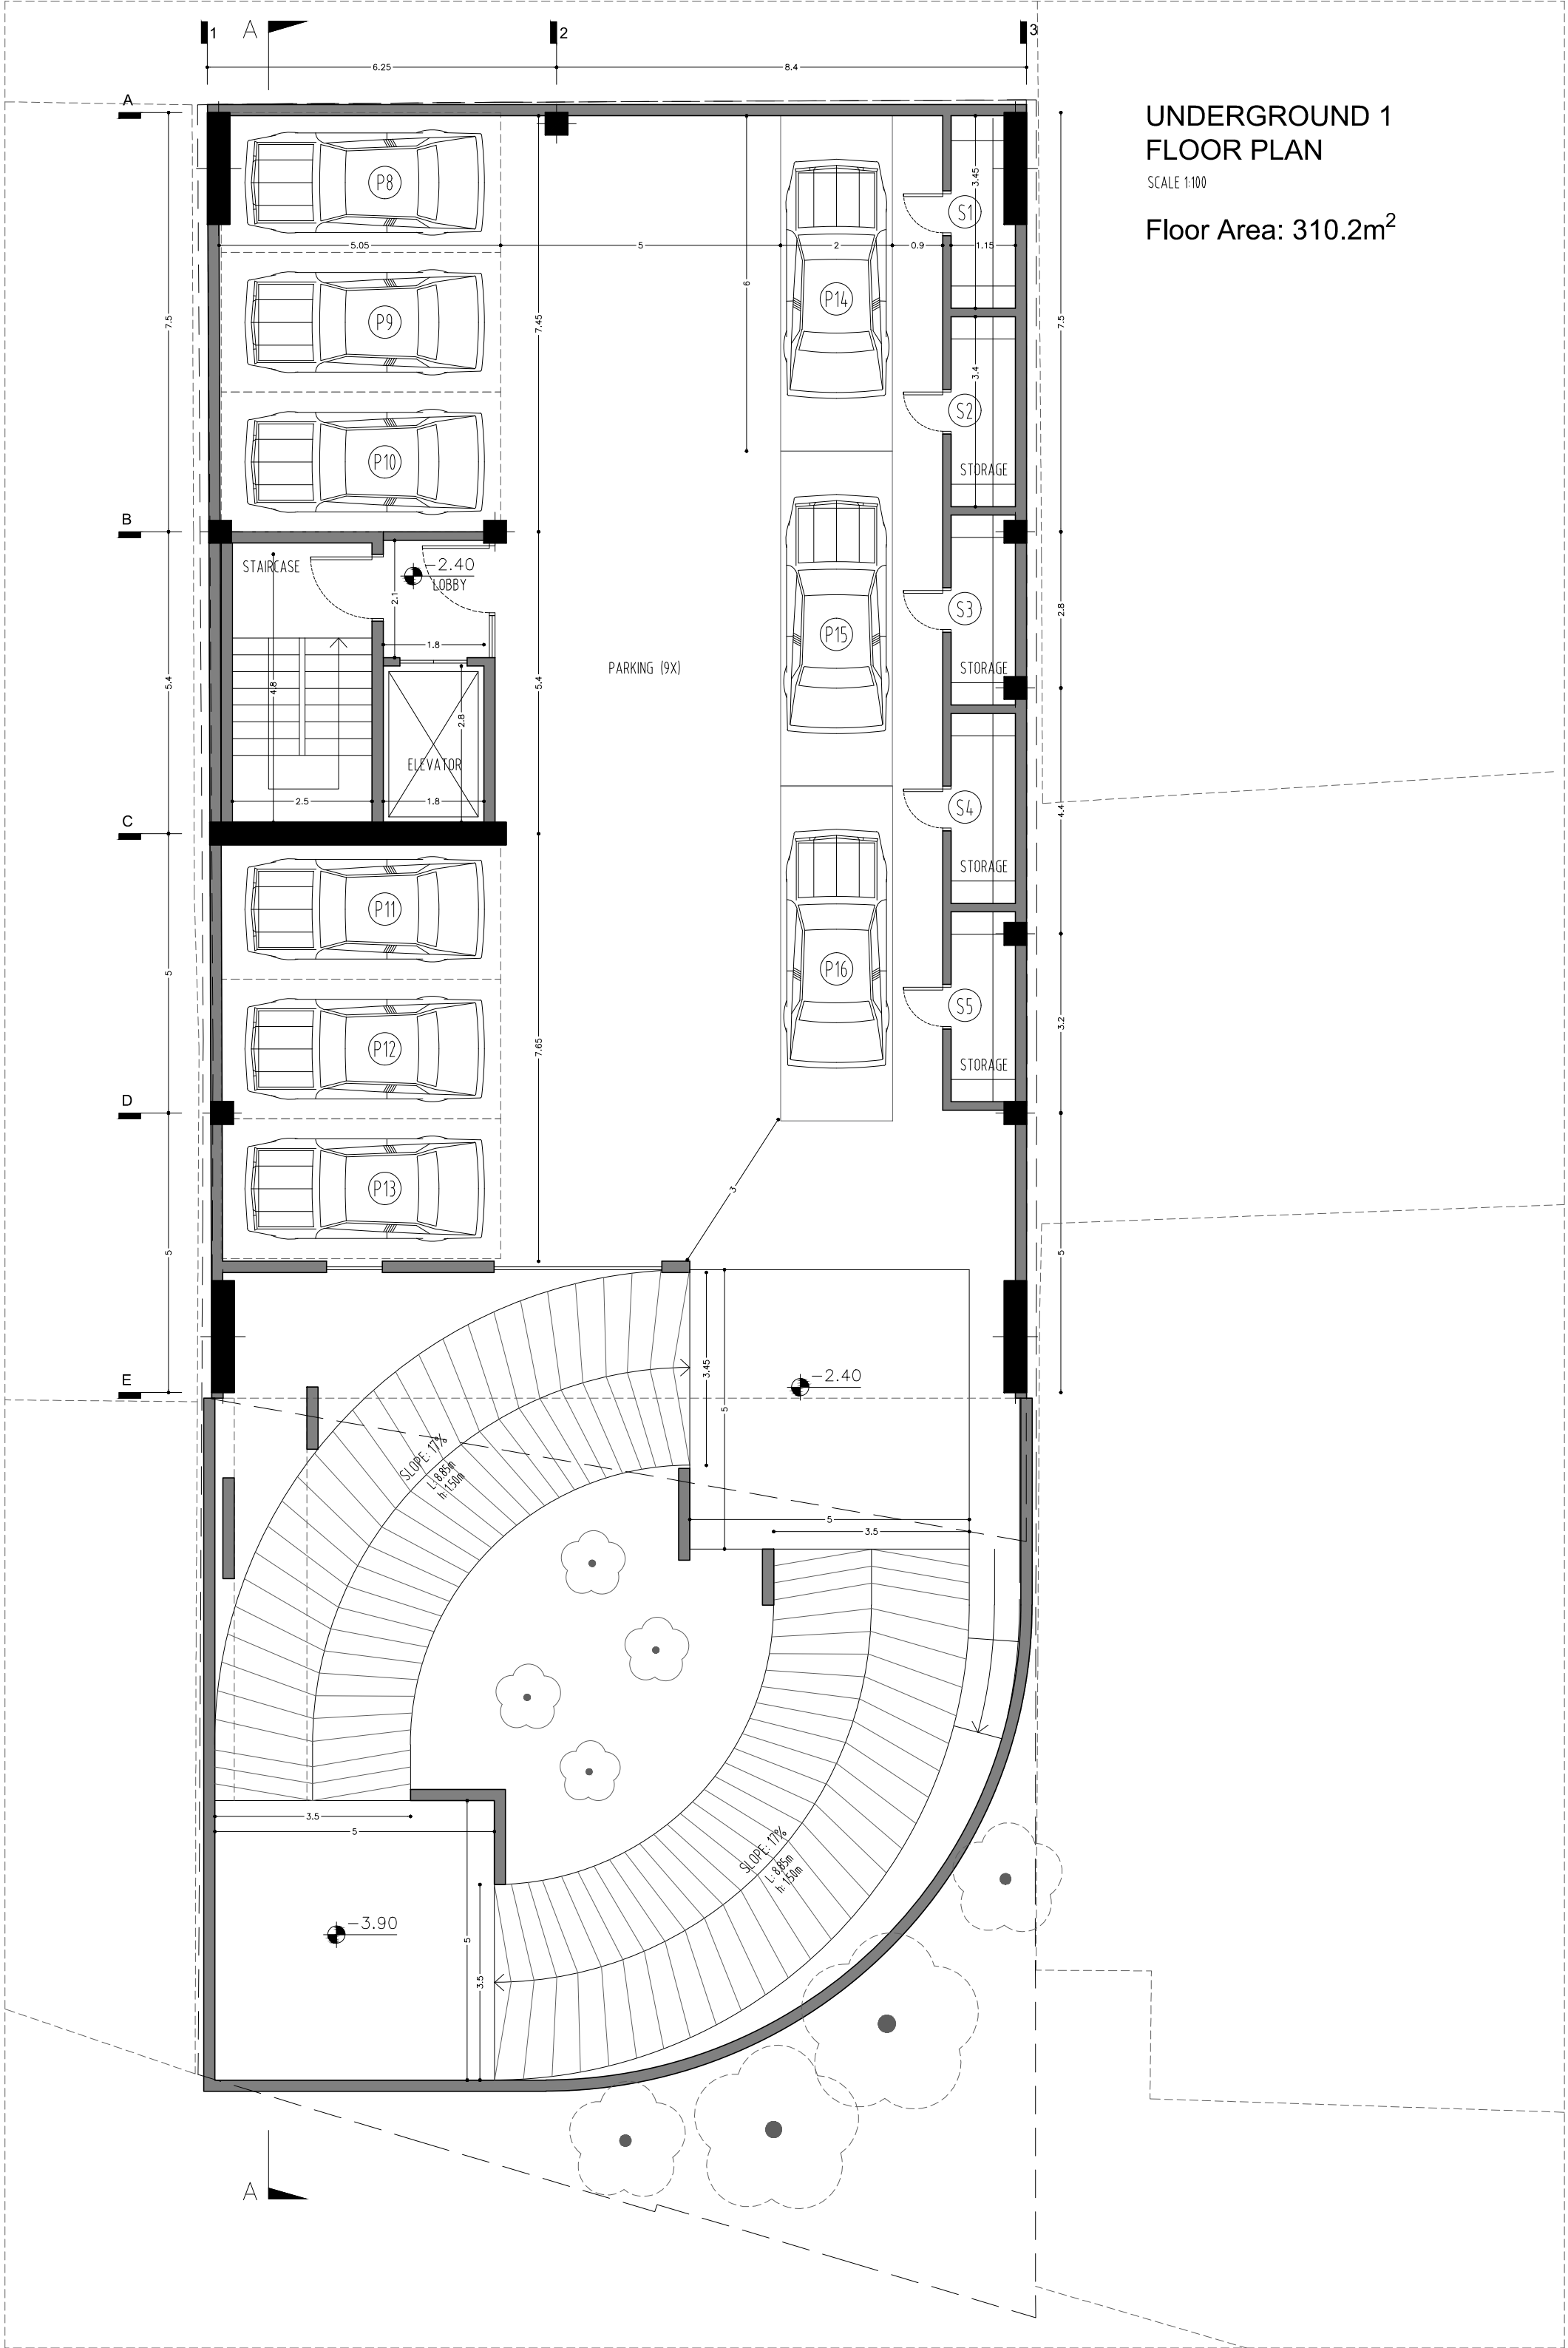

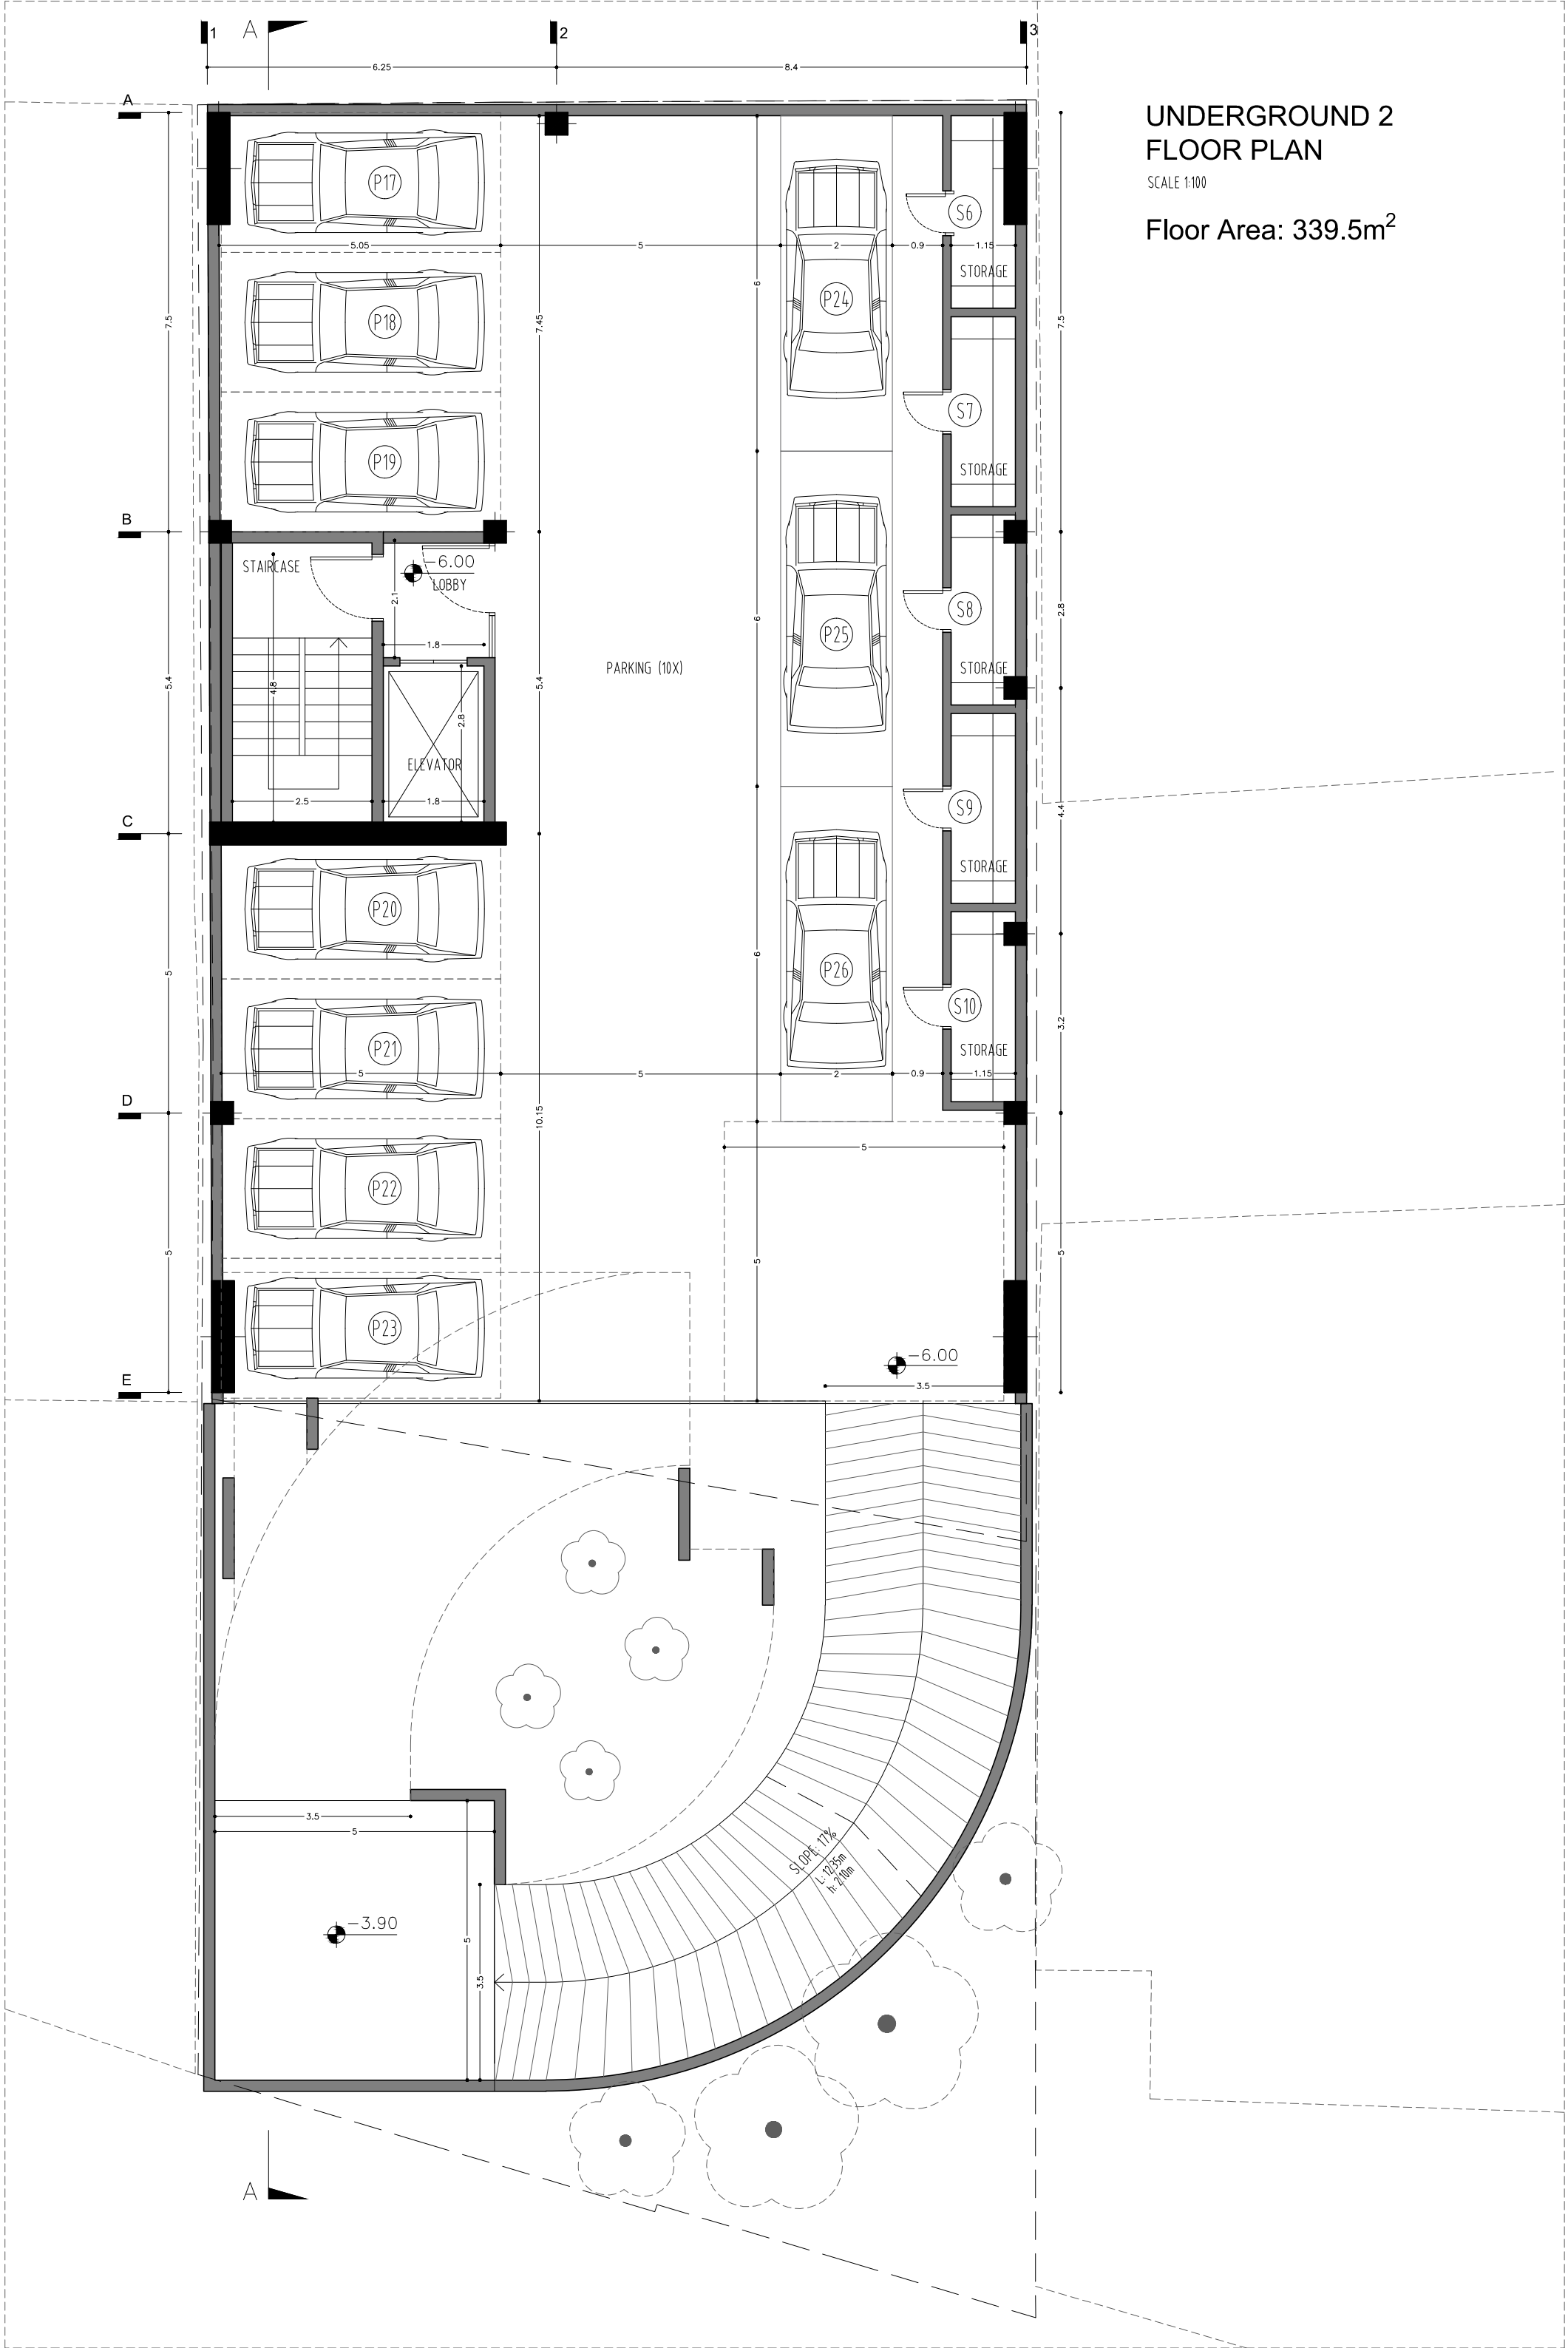
UNDERGROUND 2
FLOOR PLAN
SCALE 1:100
Floor Area: 339.5m2
P17
P18
P19
P20
P21
P22
P23
P24
P25
P26
S6
S7
S8
S9
S10
STORAGE
STAIRCASE
LOBBY
ELEVATOR
PARKING (10X)
-6.00
-3.90
SLOPE: 17%
L: 12.35m
h: 2.10m
6.25
8.4
5.05
5
2
0.9
1.15
7.5
7.45
6
5.4
2.8
4.4
3.2
10.15
2.1
1.8
4.8
2.5
3.5

UNDERGROUND 3 FLOOR PLAN

SCALE 1:100

Floor Area: 339.5m^2

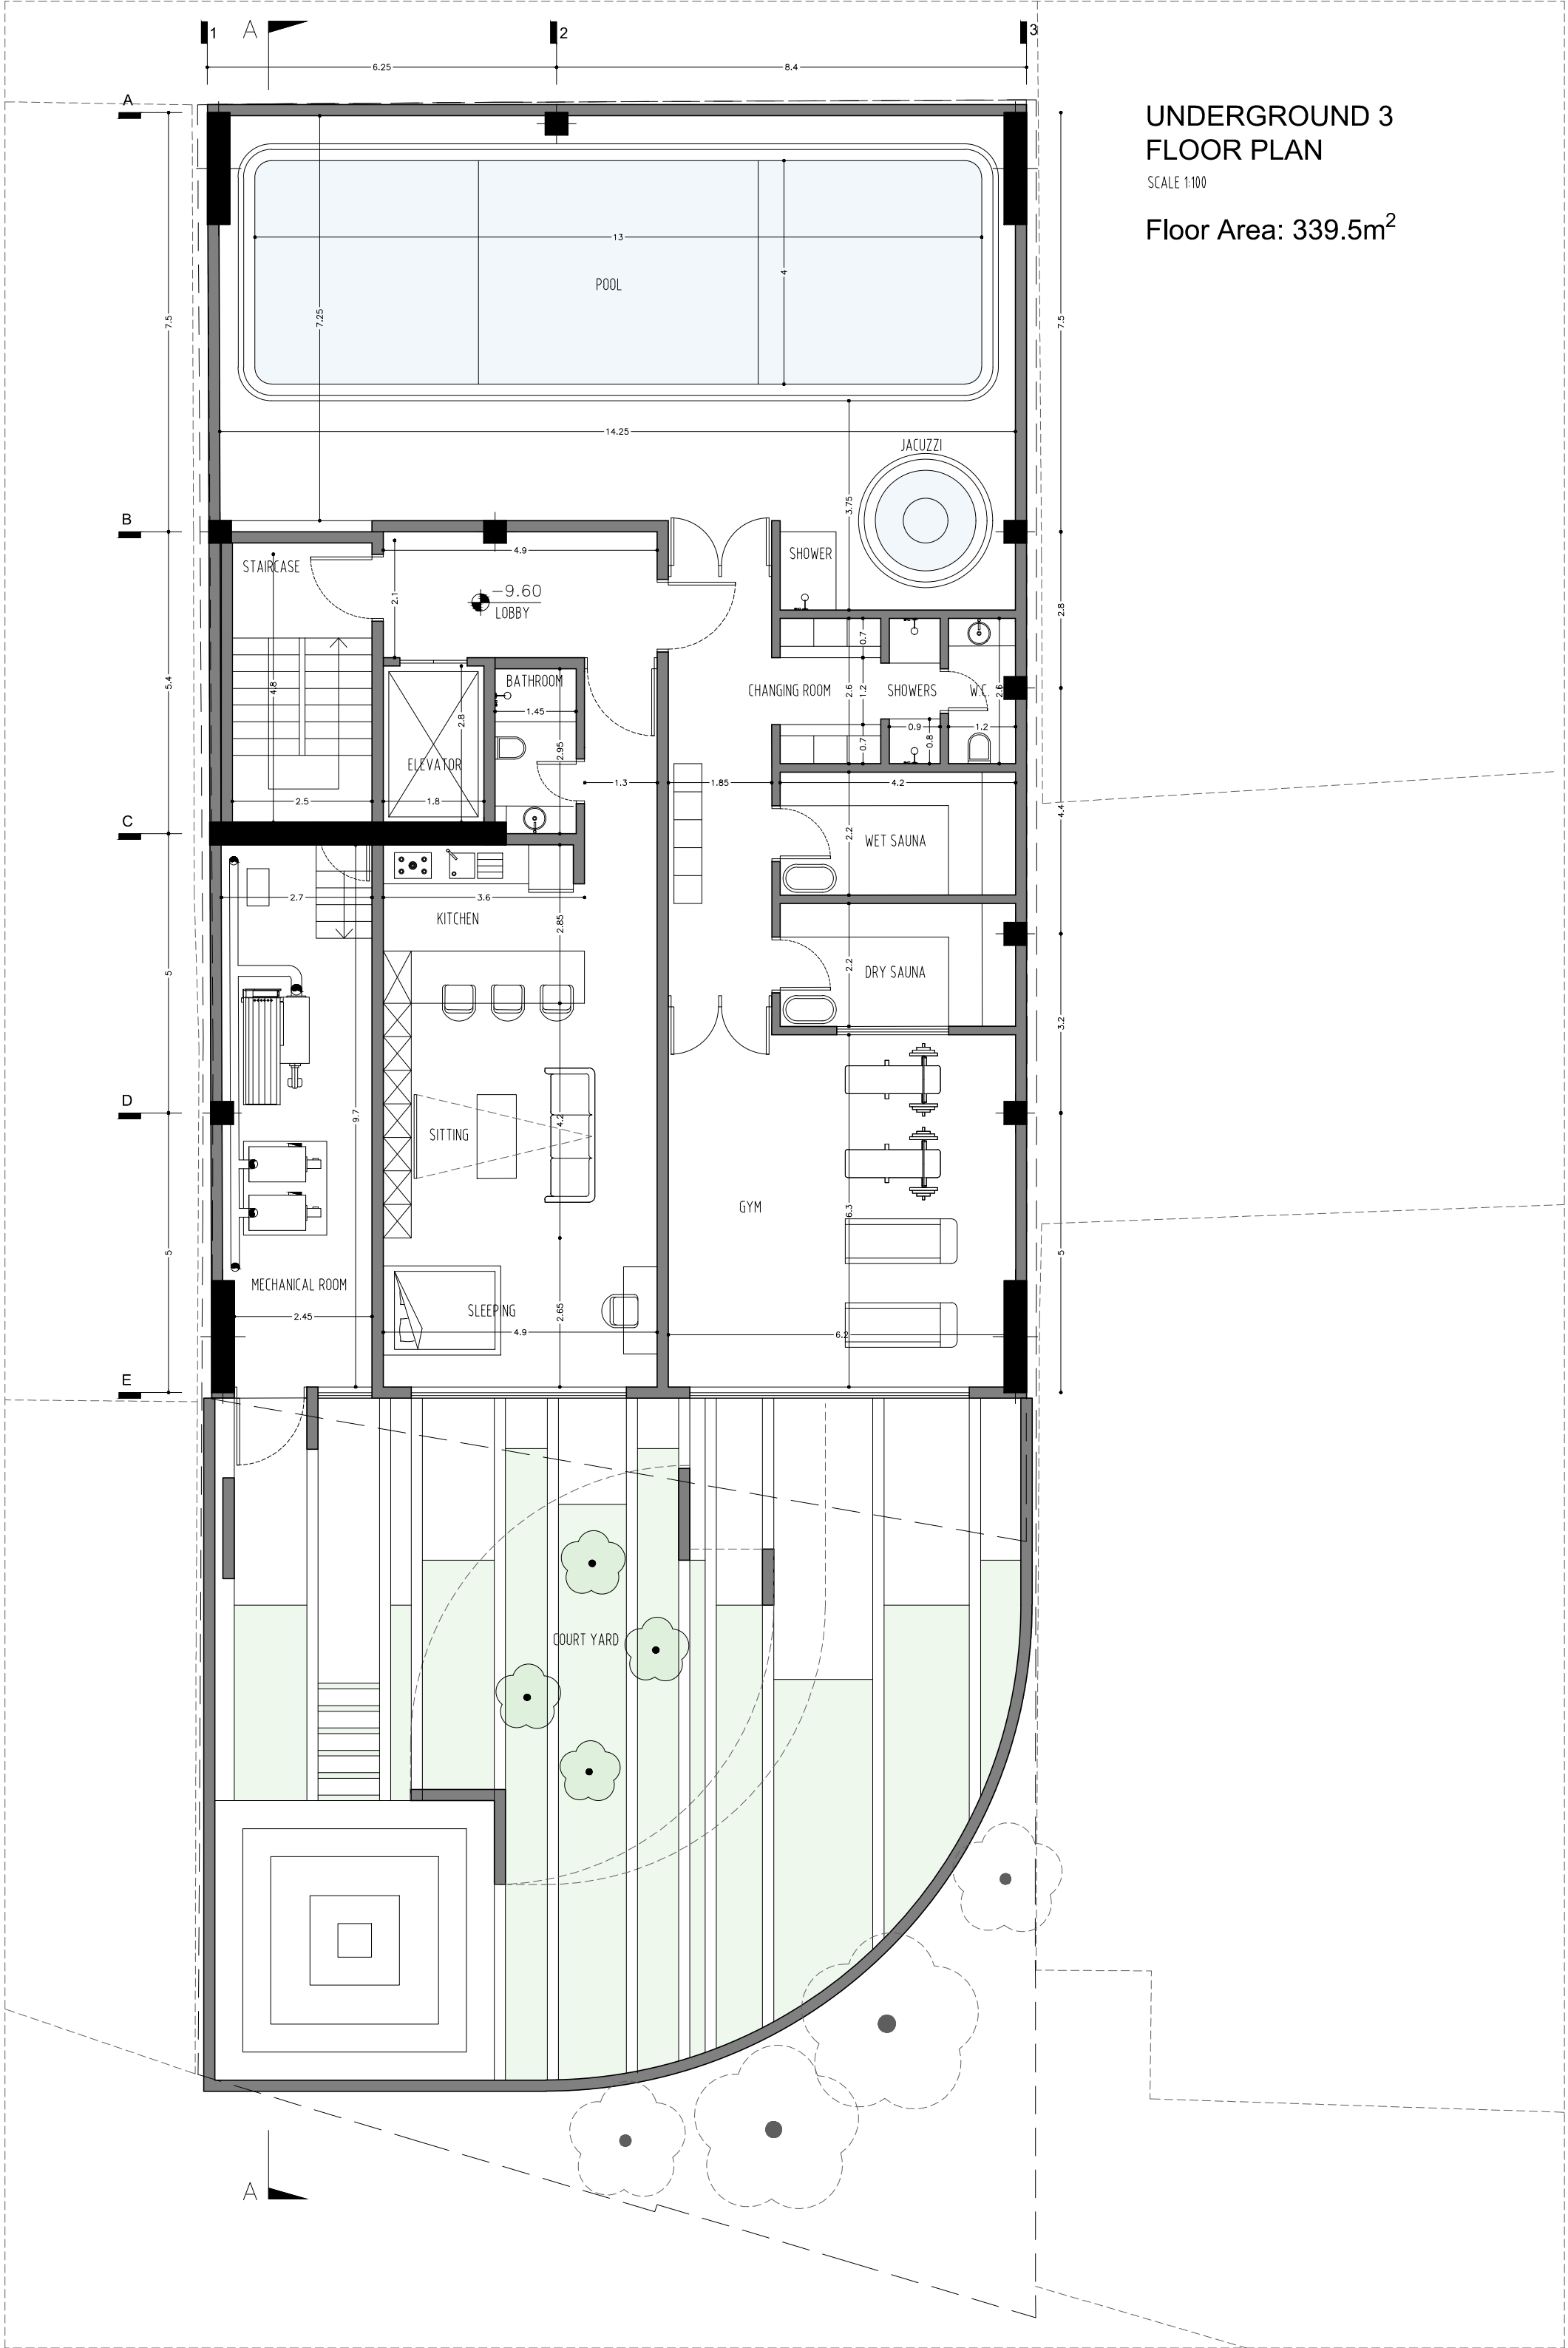

SECTION A-A

SCALE 1:150

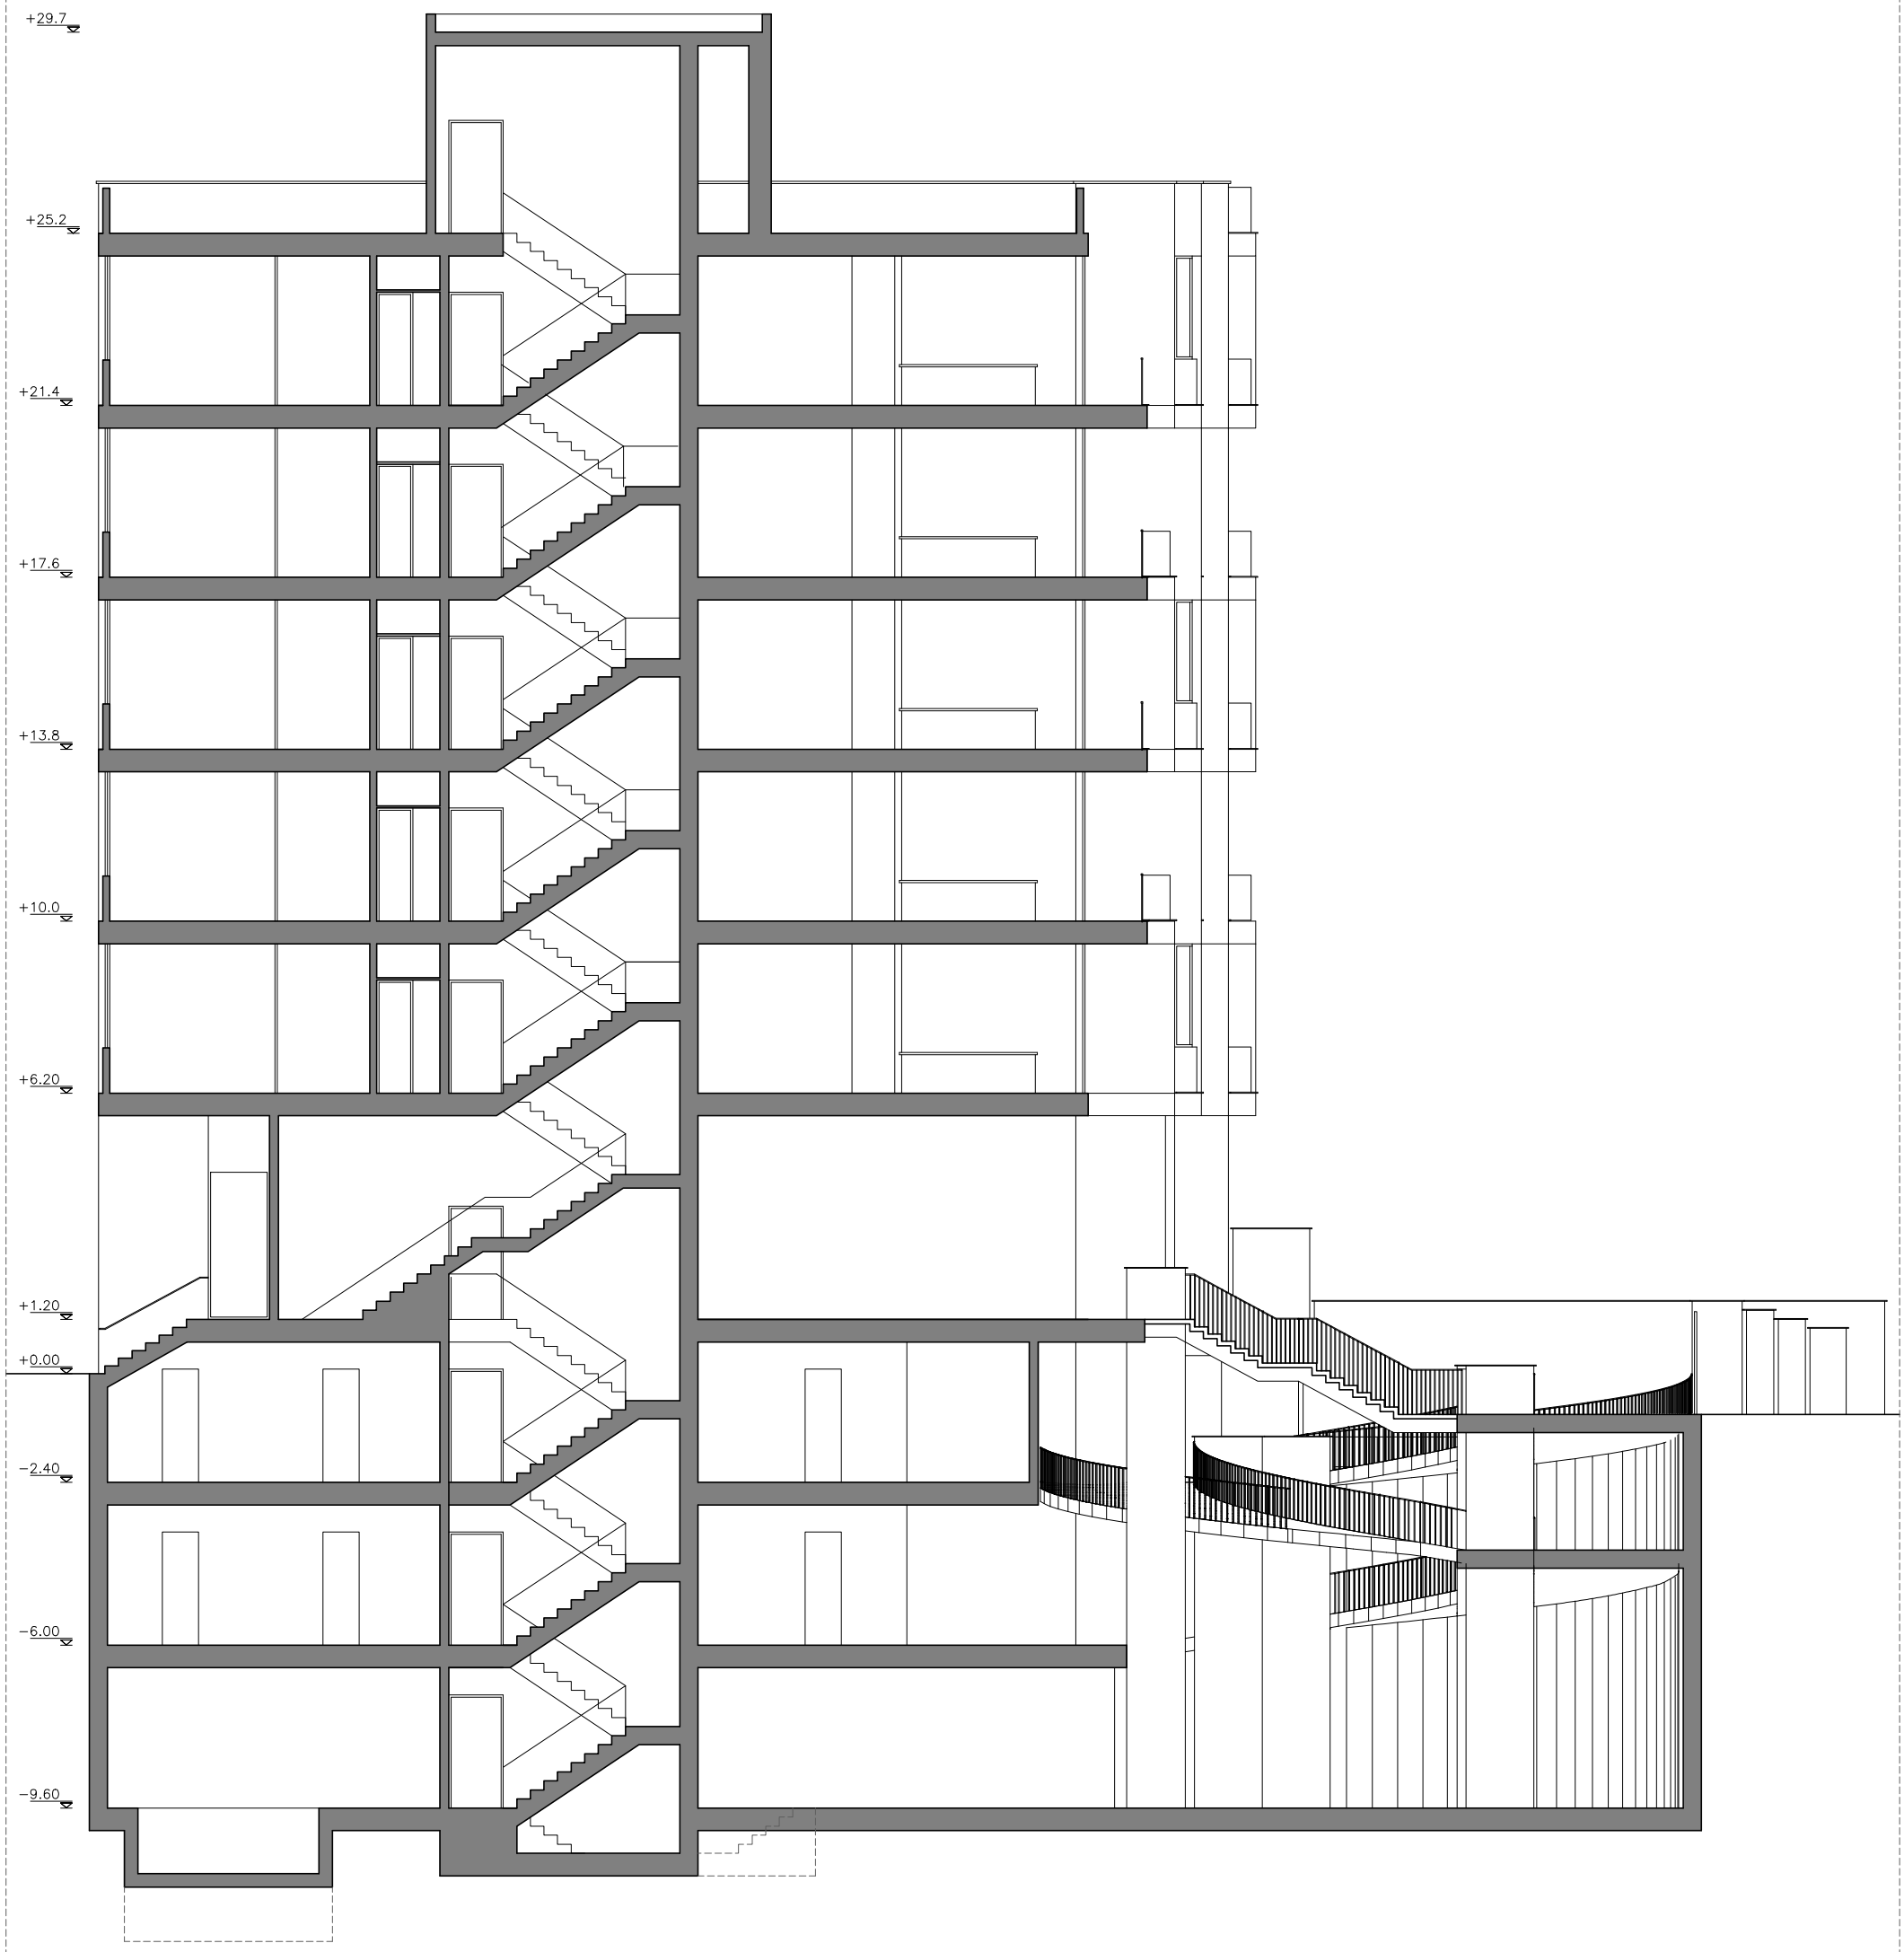

HADISH
RESIDENCE

HADISH
RESIDENCE

شیشه پنجاه درصد دودی

تایل های سنگ سفید شیاردار

فلاشینگ آلومینومی کرومیک دودی

جانپناه شیشه ای با دست انداز فلزی